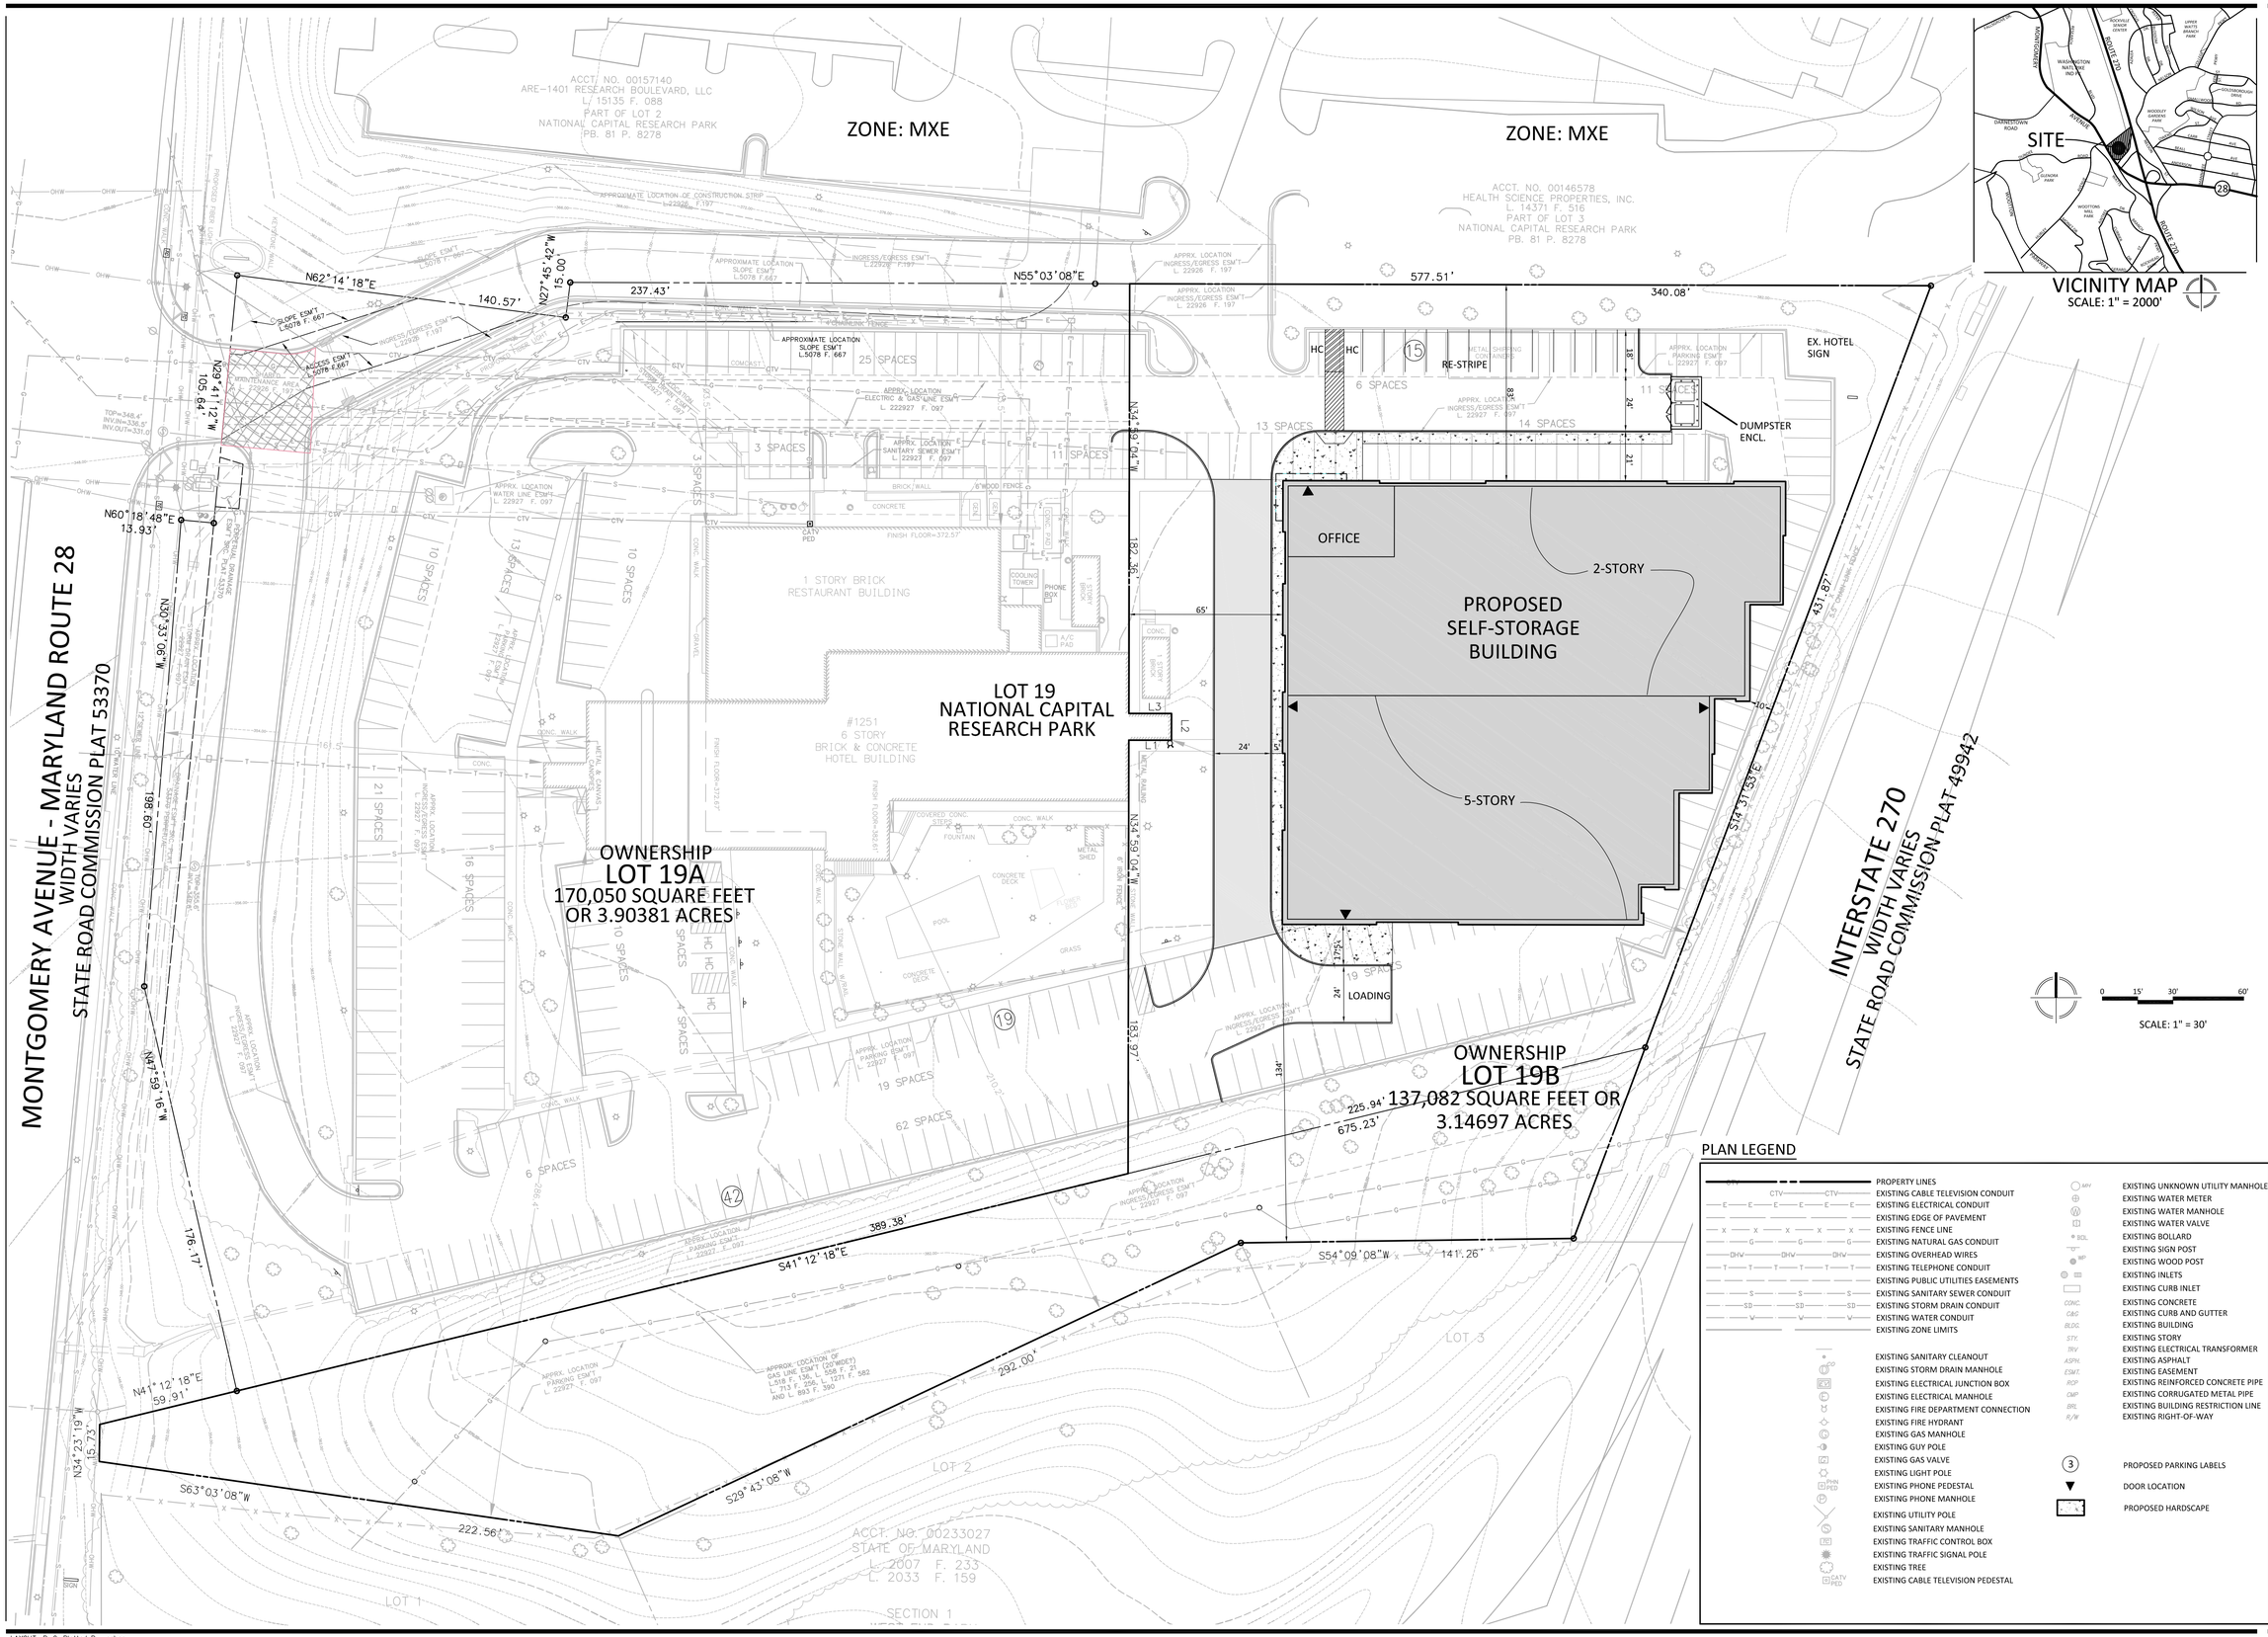

VICINITY MAP
SCALE: 1" = 2000'

SCALE: 1" = 30'

PLAN LEGEND

- PROPERTY LINES
- EXISTING CABLE TELEVISION CONDUIT
- EXISTING ELECTRICAL CONDUIT
- EXISTING EDGE OF PAVEMENT
- EXISTING FENCE LINE
- EXISTING NATURAL GAS CONDUIT
- EXISTING OVERHEAD WIRES
- EXISTING TELEPHONE CONDUIT
- EXISTING PUBLIC UTILITIES EASEMENTS
- EXISTING SANITARY SEWER CONDUIT
- EXISTING STORM DRAIN CONDUIT
- EXISTING WATER CONDUIT
- EXISTING ZONE LIMITS
- EXISTING SANITARY CLEANOUT
- EXISTING STORM DRAIN MANHOLE
- EXISTING ELECTRICAL JUNCTION BOX
- EXISTING ELECTRICAL MANHOLE
- EXISTING FIRE DEPARTMENT CONNECTION
- EXISTING FIRE HYDRANT
- EXISTING GAS MANHOLE
- EXISTING GUY POLE
- EXISTING GAS VALVE
- EXISTING LIGHT POLE
- EXISTING PHONE PEDESTAL
- EXISTING PHONE MANHOLE
- EXISTING UTILITY POLE
- EXISTING SANITARY MANHOLE
- EXISTING TRAFFIC CONTROL BOX
- EXISTING TRAFFIC SIGNAL POLE
- EXISTING TREE
- EXISTING CABLE TELEVISION PEDESTAL
- EXISTING UNKNOWN UTILITY MANHOLE
- EXISTING WATER METER
- EXISTING WATER MANHOLE
- EXISTING WATER VALVE
- EXISTING BOLLARD
- EXISTING SIGN POST
- EXISTING WOOD POST
- EXISTING INLETS
- EXISTING CURB INLET
- CONC. EXISTING CONCRETE
- C&G EXISTING CURB AND GUTTER
- BLDG. EXISTING BUILDING
- STY. EXISTING STORY
- TRV. EXISTING ELECTRICAL TRANSFORMER
- ASPH. EXISTING ASPHALT
- ESMT. EXISTING EASEMENT
- RCP EXISTING REINFORCED CONCRETE PIPE
- CMP EXISTING CORRUGATED METAL PIPE
- BRL EXISTING BUILDING RESTRICTION LINE
- R/W EXISTING RIGHT-OF-WAY
- (3) PROPOSED PARKING LABELS
- DOOR LOCATION
- PROPOSED HARDSCAPE

VIKA
ENGINEERS PLANNERS
LANDSCAPE ARCHITECTS SURVEYORS
VIKA MARYLAND, LLC
20251 CENTURY BOULEVARD SUITE #400
GERMANTOWN, MARYLAND 20874
PHONE: (301) 916-4100
FAX: (301) 916-2262
GERMANTOWN, MD. MCLEAN, VA.

PREPARED FOR:
JOHNSON DEVELOPMENT
100 DUMBAR STREET
SPARTANBURG, NC, 29306
864.594.5916
HUNTER DAWKING

DESIGN CONSULTANTS

ARCHITECT
OVERCASH DEMMITT ARCHITECTS
2010 S. TRYON STREET
SUITE 1A
CHARLOTTE, NC 28203
704.926.3376
VERONICA GRANT

ATTORNEY
LERCH, EARLY & BREWER
3 BETHESDA METRO CENTER
SUITE 460
BETHESDA MD, 20814
301.841.3832
PAT HARRIS

PLANNER, LANDSCAPE ARCHITECT & CIVIL ENGINEER
VIKA MARYLAND, LLC
20251 CENTURY BOULEVARD
SUITE 400
GERMANTOWN MD, 20874
301.916.4100
PHIL HUGHES

REVISIONS	DATE

PROFESSIONAL SEAL

I HEREBY CERTIFY THAT THESE DOCUMENTS WERE PREPARED OR APPROVED BY ME, AND THAT I AM A DULY LICENSED PROFESSIONAL ENGINEER UNDER THE LAWS OF THE STATE OF MARYLAND.
PHILIP HUGHES, III LICENSE No: 32113
EXPIRATION DATE SEPTEMBER 15, 2017

ROCKVILLE SELF STORAGE

4TH ELECTION DISTRICT
MONTGOMERY COUNTY, MARYLAND
WSSC GRID: 219NW08
TAX MAP: GR123

PRELIMINARY APPLICATION PLAN

DRAWN BY: SDG
DESIGNED BY: RC
DATE ISSUED: 04/01/16
VIKA PROJECT 1121F
DRAWING NO.
SHEET NO. PAM-2

K:\1000-1500\1121\vsad\preliminary\PLOT SHEETS\1121100_P_PRELIM.dwg - March 31, 2016

LAYOUT: P-2, Plotted By: cohen