PLAN LEGEND

PROPERTY LINES	
EXISTING CABLE TELEVISION CONDUIT	
EXISTING ELECTRICAL CONDUIT	
EXISTING EDGE OF PAVEMENT	
EXISTING FENCE LINE	
EXISTING NATURAL GAS CONDUIT	
EXISTING OVERHEAD WIRES	
EXISTING TELEPHONE CONDUIT	
EXISTING PUBLIC UTILITIES EASEMENTS	
EXISTING SANITARY SEWER CONDUIT	
EXISTING STORM DRAIN CONDUIT	
EXISTING WATER CONDUIT	
EXISTING ZONE LIMITS	
520	PROPOSED 10' CONTOUR
524	PROPOSED 2' CONTOUR
8"W	PROPOSED WATER LINE
8"S	PROPOSED SANITARY SEWER WITH STRUCTURE
	PROPOSED STORM DRAIN
LOD	PROPOSED LIMITS OF DISTURBANCE
	PROPOSED STORM WATER EASEMENT
	EXISTING PARKING LABEL
	EXISTING SANITARY CLEANOUT
	EXISTING STORM DRAIN MANHOLE
	EXISTING ELECTRICAL JUNCTION BOX
	EXISTING ELECTRICAL MANHOLE
	EXISTING FIRE DEPARTMENT CONNECTION
	EXISTING FIRE HYDRANT
	EXISTING GAS MANHOLE
	EXISTING GUY POLE
	EXISTING GAS VALVE
	EXISTING LIGHT POLE
	EXISTING PHONE PEDESTAL
	EXISTING PHONE MANHOLE
	EXISTING UTILITY POLE
	EXISTING SANITARY MANHOLE
	EXISTING TRAFFIC CONTROL BOX
	EXISTING TRAFFIC SIGNAL POLE
	EXISTING TREE
	EXISTING CABLE TELEVISION PEDESTAL
	EXISTING UNKNOWN UTILITY MANHOLE
	EXISTING WATER METER
	EXISTING WATER MANHOLE
	EXISTING WATER VALVE
	EXISTING BOLLARD
	EXISTING SIGN POST
	EXISTING WOOD POST
	EXISTING INLETS
	EXISTING CURB INLET
	EXISTING CONCRETE
	EXISTING CURB AND GUTTER
	EXISTING BUILDING
	EXISTING STORY
	EXISTING ELECTRICAL TRANSFORMER
	EXISTING ASPHALT
	EXISTING EASEMENT
	EXISTING REINFORCED CONCRETE PIPE
	EXISTING CORRUGATED METAL PIPE
	EXISTING BUILDING RESTRICTION LINE
	EXISTING RIGHT-OF-WAY
3	PROPOSED PARKING LABELS
	PROPOSED HARDSCAPE
	PROPOSED FIRE HYDRANT
	DOOR LOCATION
	PROPOSED SWM FACILITY

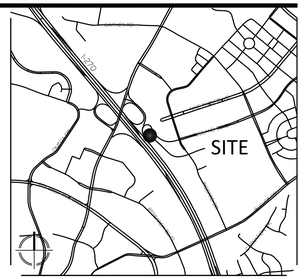

VICINITY MAP
SCALE: 1" = 2000'

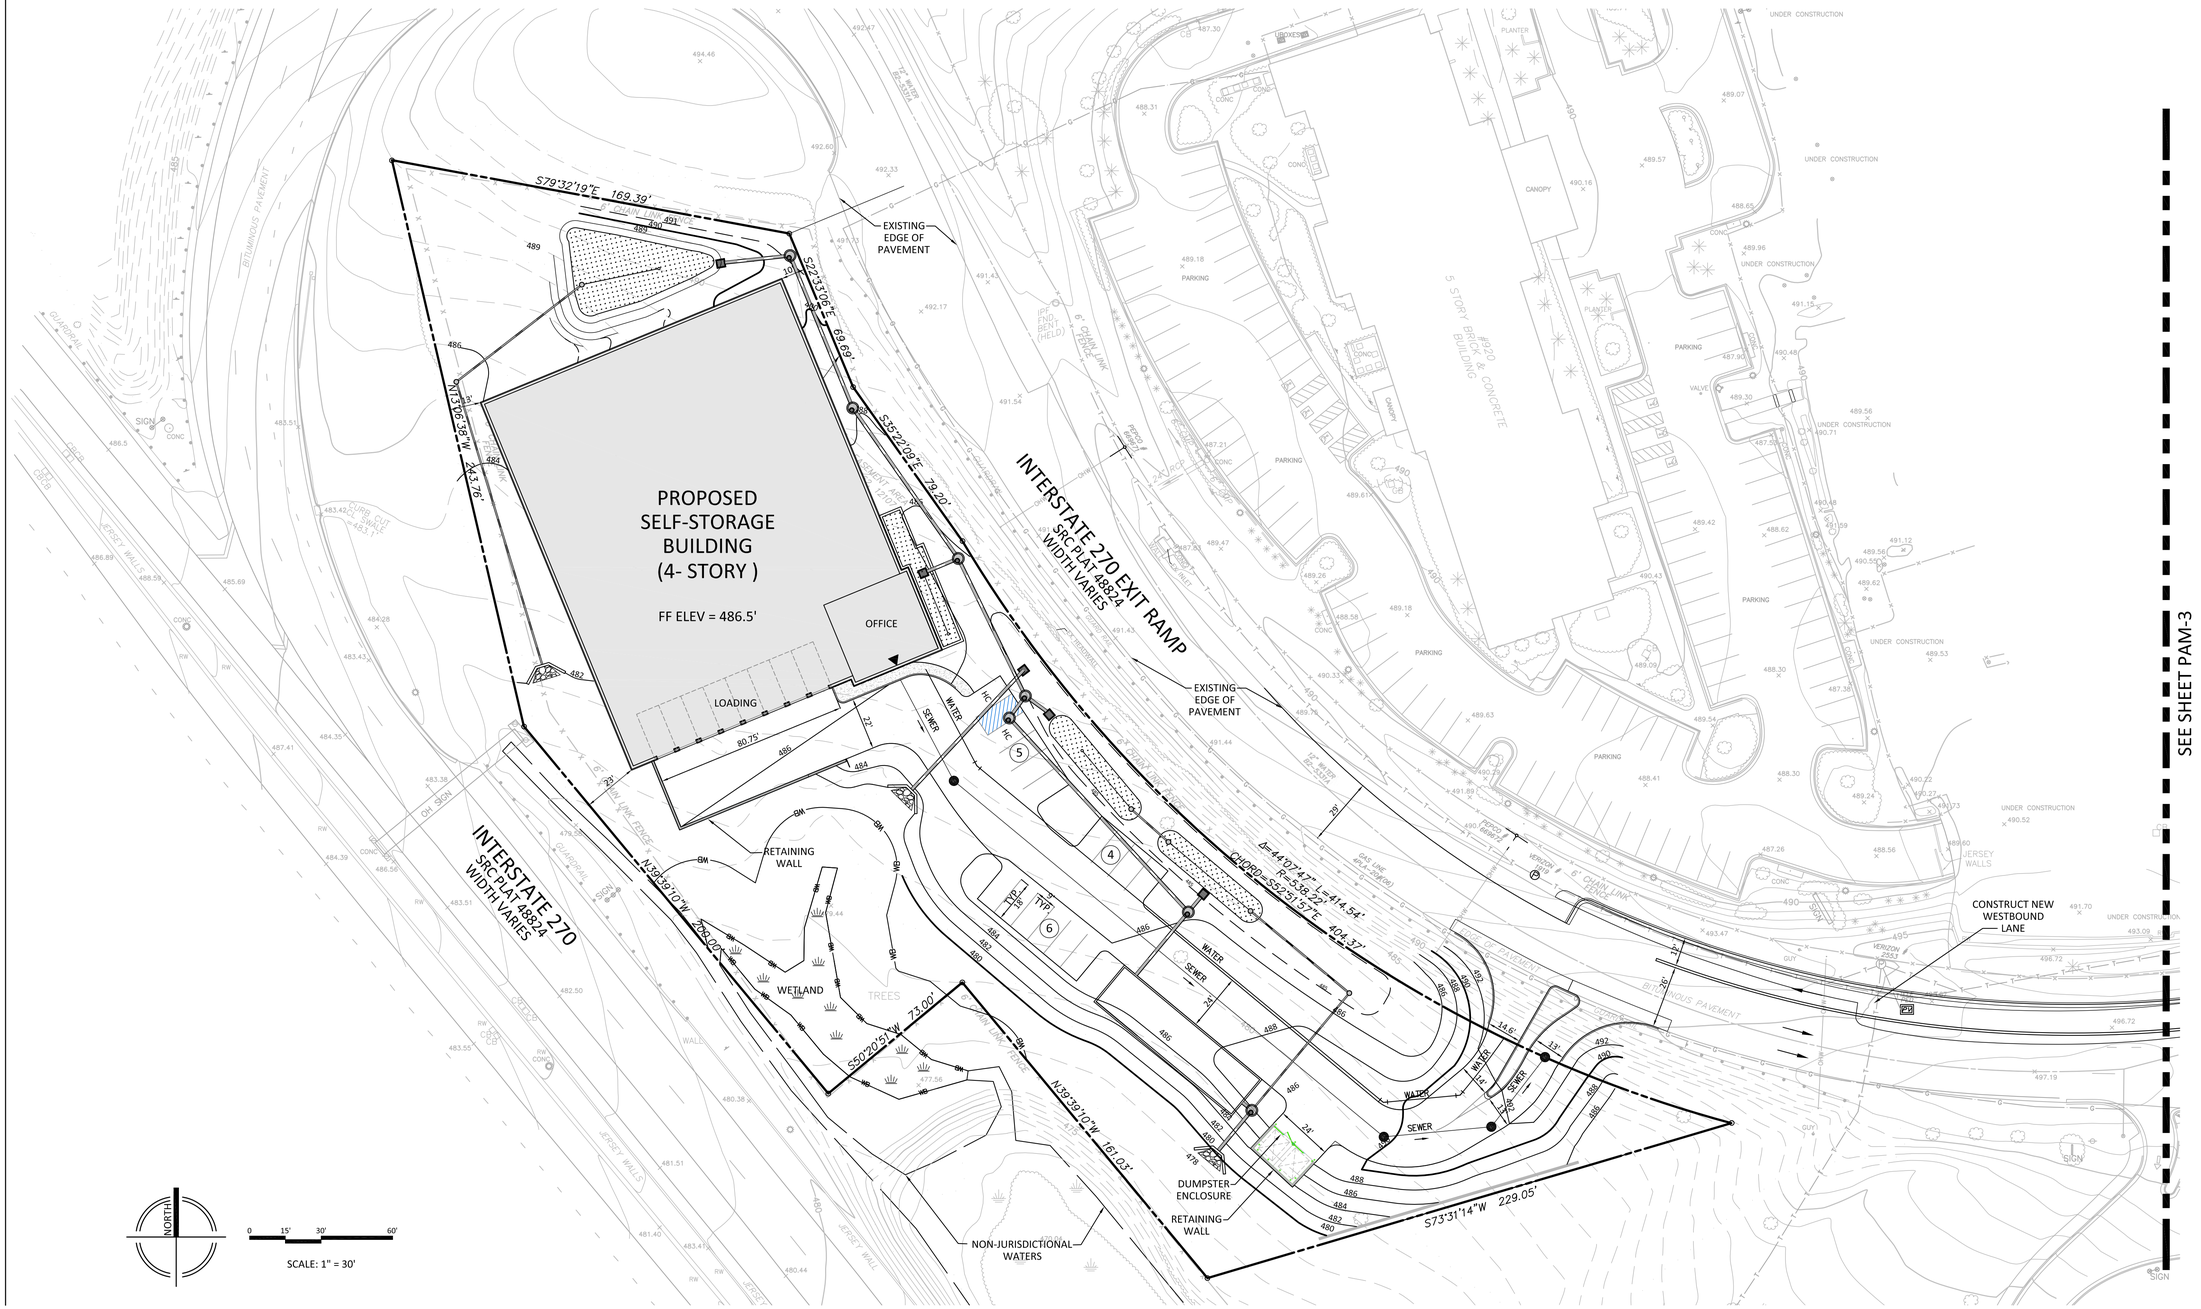

ENGINEERS PLANNERS
LANDSCAPE ARCHITECTS SURVEYORS
VIKA MARYLAND, LLC
20251 CENTURY BOULEVARD SUITE #400
GERMANTOWN, MARYLAND 20874
PHONE: (301) 916-4100
FAX: (301) 916-2262
GERMANTOWN, MD. MCLEAN, VA.

PREPARED FOR:
JOHNSON DEVELOPMENT
100 DUMBAR STREET
SPARTANBURG, NC, 29306
864.594.5916
HUNTER DAWKING

DESIGN CONSULTANTS

ARCHITECT
OVERCASH DEMMITT ARCHITECTS
2010 S. TRYON STREET
SUITE 1A
CHARLOTTE, NC 28203
704.926.3376
VERONICA GRANT

ATTORNEY
LERCH, EARLY & BREWER
3 BETHESDA METRO CENTER
SUITE 460
BETHESDA MD, 20814
301.841.3832
PAT HARRIS

PLANNER, LANDSCAPE ARCHITECT & CIVIL ENGINEER
VIKA MARYLAND, LLC
20251 CENTURY BOULEVARD
SUITE 400
GERMANTOWN MD, 20874
301.916.4100
PHIL HUGHES

REVISIONS	DATE

PROFESSIONAL SEAL

REDLAND SELF STORAGE

4TH ELECTION DISTRICT
MONTGOMERY COUNTY, MARYLAND
WSSC GRID: 220NW09
TAX MAP:FS61

PRELIMINARY PLAN

DRAWN BY: SDG
DESIGNED BY: RC
DATE ISSUED: 04.08.2016
VIKA PROJECT 50027
DRAWING NO.
SHEET NO. PAM-2

Z:\50000-50500\50027\01-PRELIM.dwg – April 8, 2016

LAYOUT: PAM-2, Plotted By: cohen