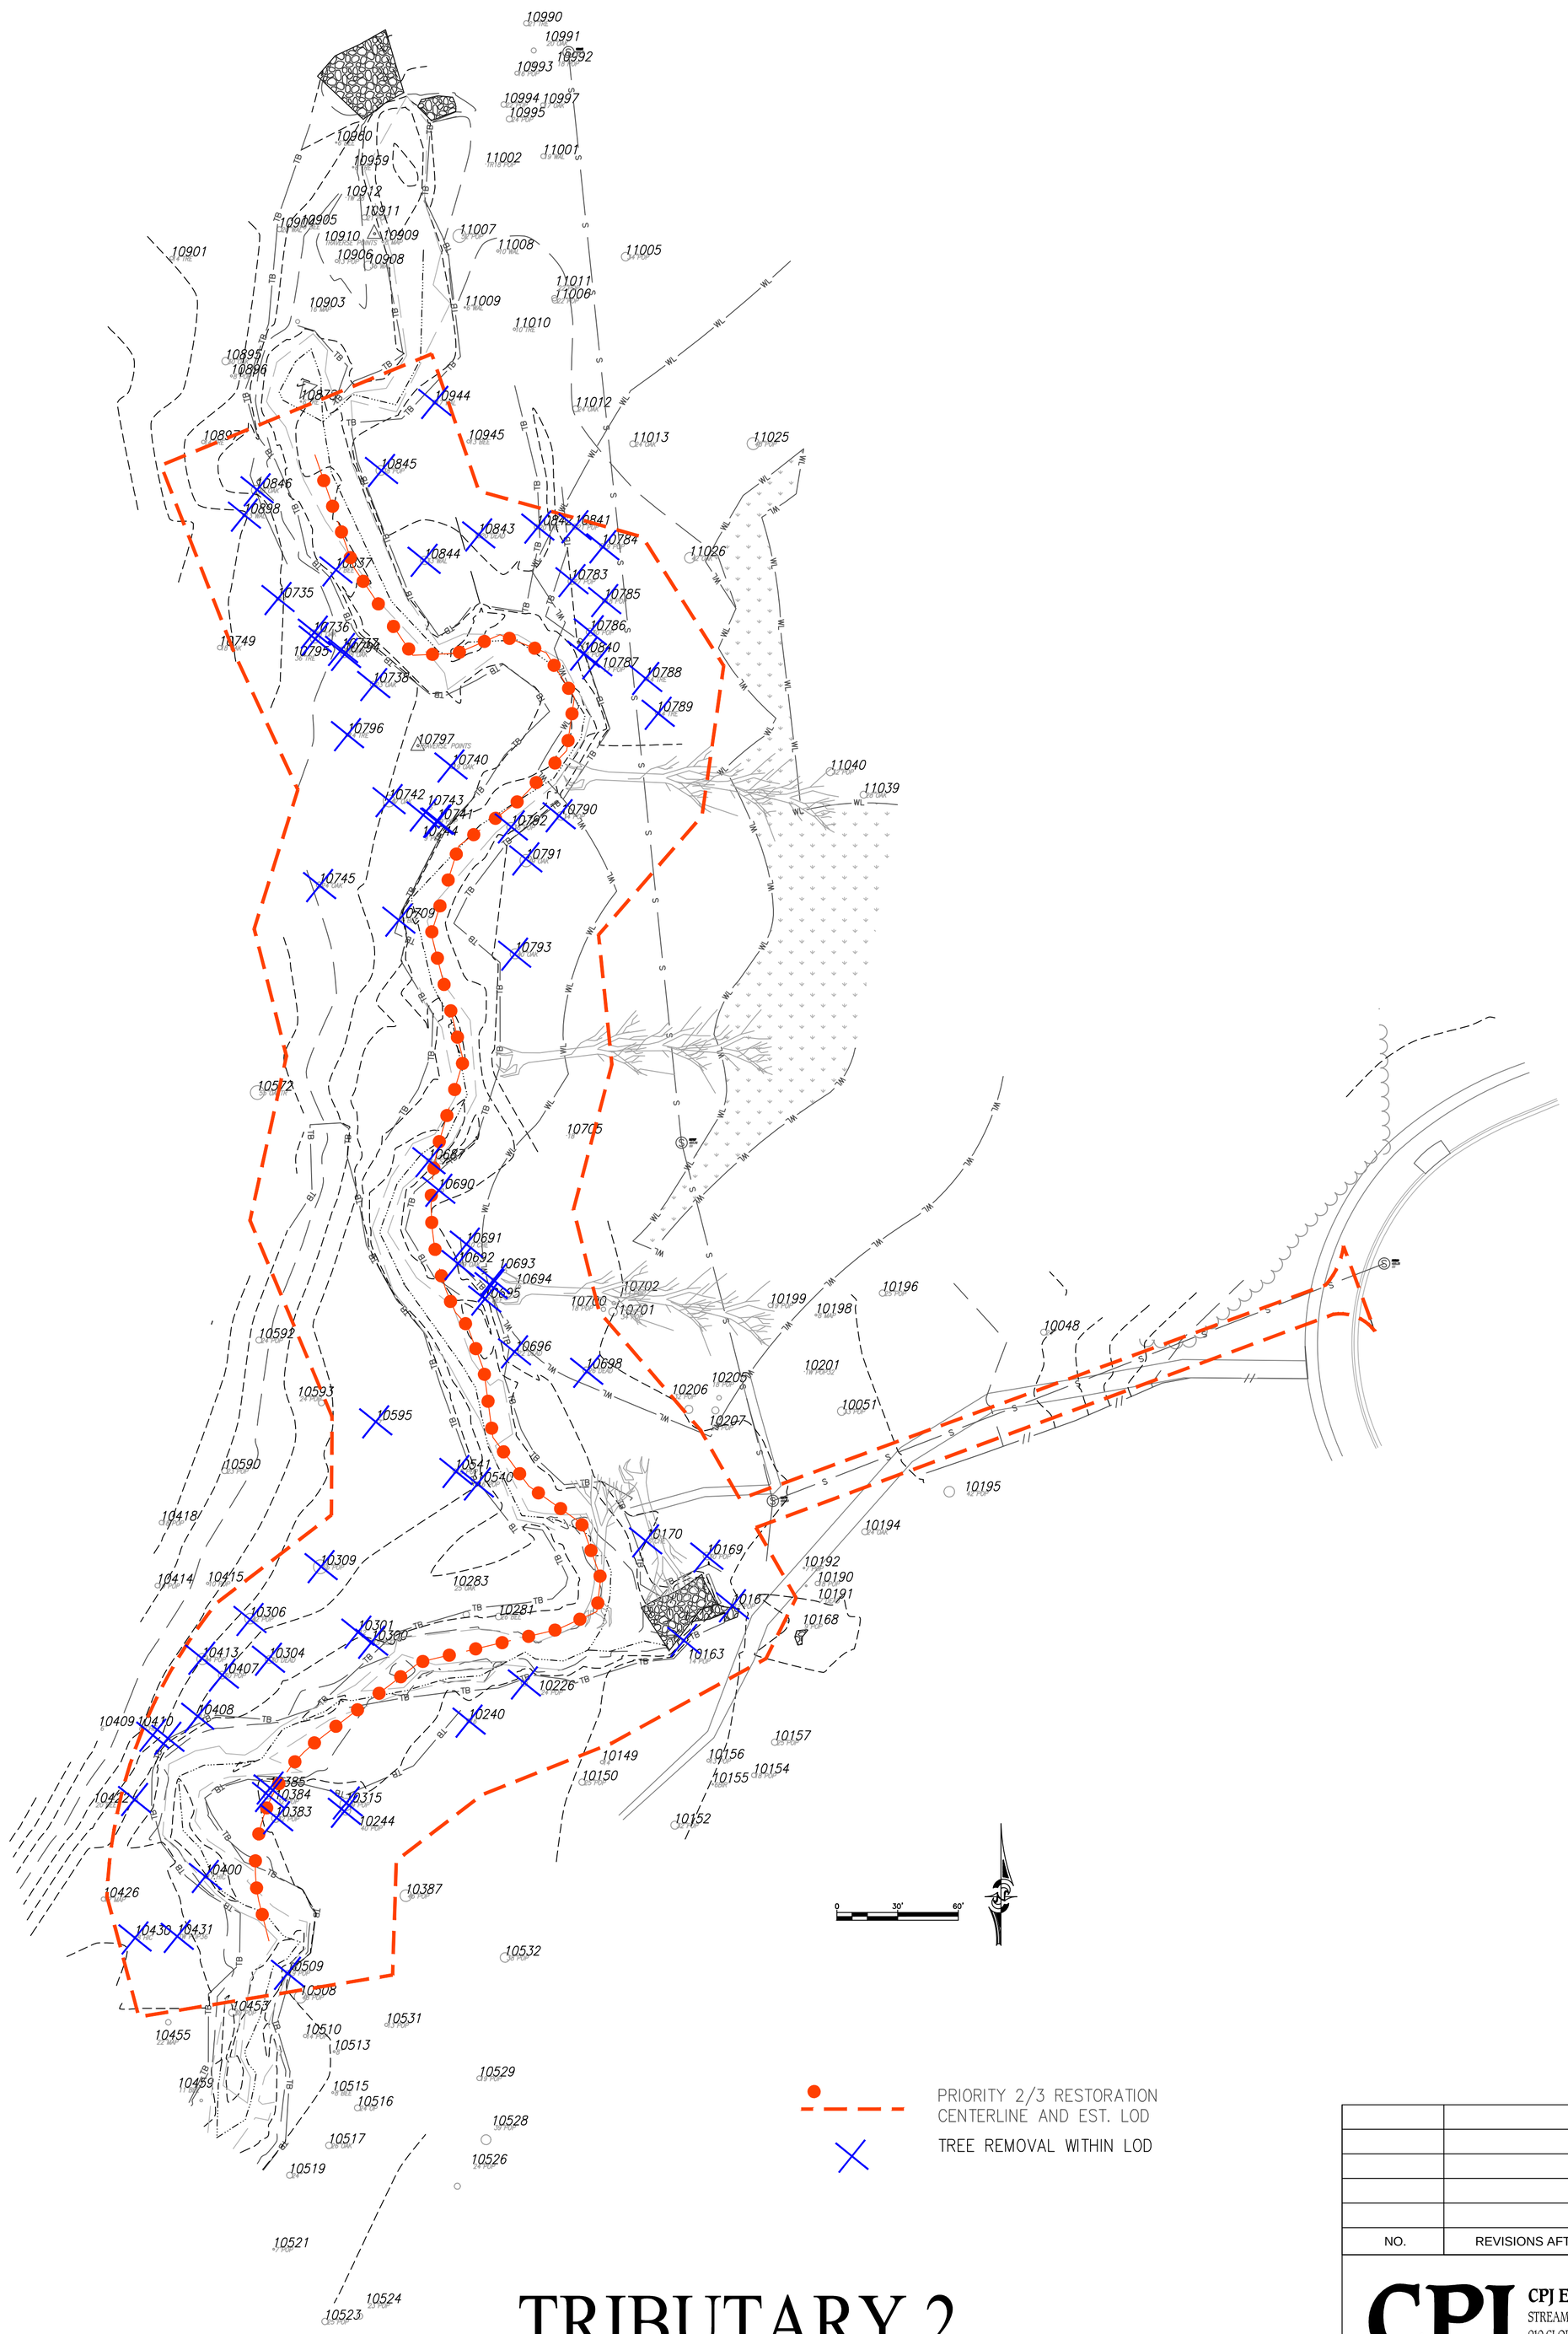

TRIBUTARY 2

NO.	REVISIONS AFTER PLAN APPROVAL	P.E.INITIAL	DATE

CPJ Associates
CPJ Environmental Services Division
STREAM RESTORATION • STORMWATER MANAGEMENT • INSPECTION
910 CLOPPER ROAD SUITE 215N GAITHERSBURG MARYLAND 20878
Phone:(301)208-9573 E-mail: env@cpja.com Fax:(301) 926-4551
SILVER SPRING, MD FREDERICK, MD FAIRFAX, VA

DESIGNED
DRAFTED
CHECKED

DEPARTMENT OF PUBLIC WORKS
CITY OF
ROCKVILLE
111 MARYLAND AVENUE, ROCKVILLE, MARYLAND

HAZEN AND SAWYER
Environmental Engineers & Scientists
4011 WestChase Blvd, Raleigh, North Carolina 27607

UPPER WATTS BRANCH FOREST PRESERVE
Rockville, Maryland

DATE 08/2014
JOB NO. 41-558
SCALE AS SHOWN
DRAWING NO. ____ OF ____
FILE #

Aug 05, 2014 - 8:50am User: jmccarthy
F:\Upper Watts Branch Forest Preserve-COR\41-558 CAD\dwg\Fordham Street Stream Design.dwg
Xrefs: Rockville Design_titleblock.dwg