16' and 18' TOWNHOMES

24' TOWNHOMES

CONCEPTUAL ELEVATIONS | A1

0 2 4 8
SCALE 1/8" = 1'-0"

ROCKWOOD MEWS

3684 CENTERVIEW DRIVE, SUITE 110A
CHANTILLY, VA 20151
P: 703.667.7861 | WWW.W.CRALSTON.COM

© W. C. RALSTON ARCHITECTS EXPRESSLY RESERVES ITS COMMON-LAW COPYRIGHT AND OTHER PROPERTY RIGHTS IN THESE PLANS. THESE PLANS ARE NOT TO BE REPRODUCED, CHANGED OR COPIED IN ANY FORM OR MANNER WITHOUT THE WRITTEN PERMISSION OF W. C. RALSTON ARCHITECTS.

16' and 18' TOWNHOMES
REAR AND TYP. SIDE ELEVATION

CONCEPTUAL ELEVATIONS | A2

0 2 4 8
SCALE 1/8" = 1'-0"

ROCKWOOD MEWS

3684 CENTERVIEW DRIVE, SUITE 110A
CHANTILLY, VA 20151
P: 703.667.7861 | WWW.WCRALSTON.COM

© W. C. RALSTON ARCHITECTS EXPRESSLY RESERVES ITS COMMON-LAW COPYRIGHT AND OTHER PROPERTY RIGHTS IN THESE PLANS. THESE PLANS ARE NOT TO BE REPRODUCED, CHANGED OR COPIED IN ANY FORM OR MANNER WITHOUT THE WRITTEN PERMISSION OF W. C. RALSTON ARCHITECTS.

W.C. Ralston ARCHITECTS
MICHAEL HARRIS HOMES

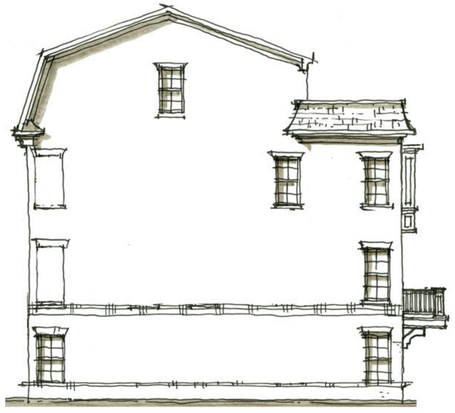

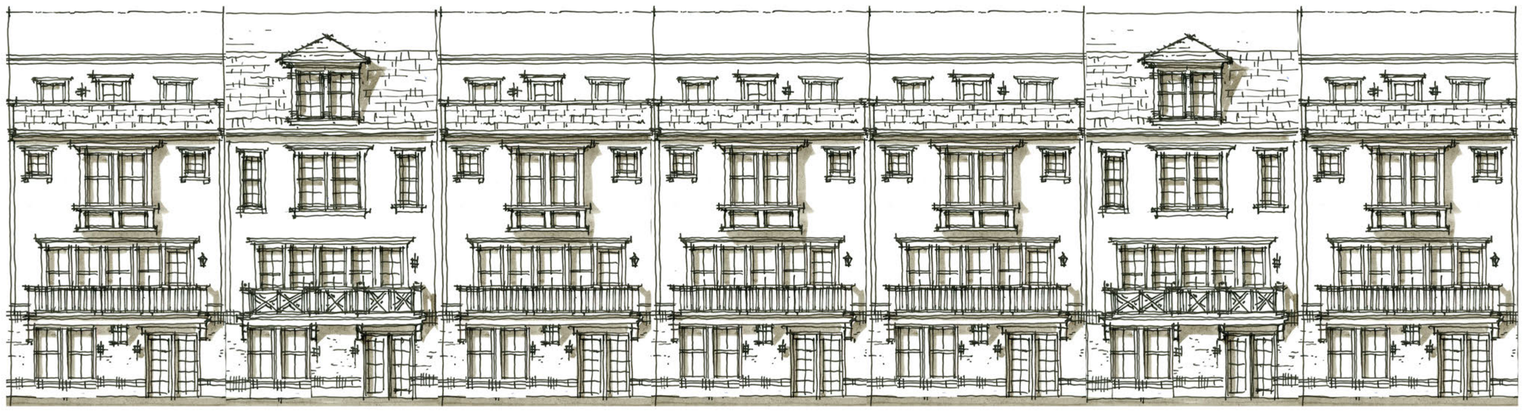

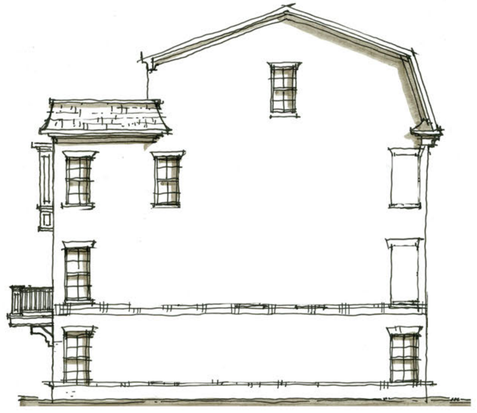

24' TOWNHOMES
REAR AND TYP. SIDE ELEVATION

3684 CENTERVIEW DRIVE, SUITE 110A
CHANTILLY, VA 20151
P: 703.667.7861 | WWW.WCRALSTON.COM
© W. C. RALSTON ARCHITECTS COPYRIGHT RESERVED. ITS COMMUNICATE COPYRIGHT
AND THIS DRAWING MAY NOT BE REPRODUCED OR REPRODUCED IN ANY FORMAT WITHOUT THE WRITTEN PERMISSION OF W. C. RALSTON ARCHITECTS.

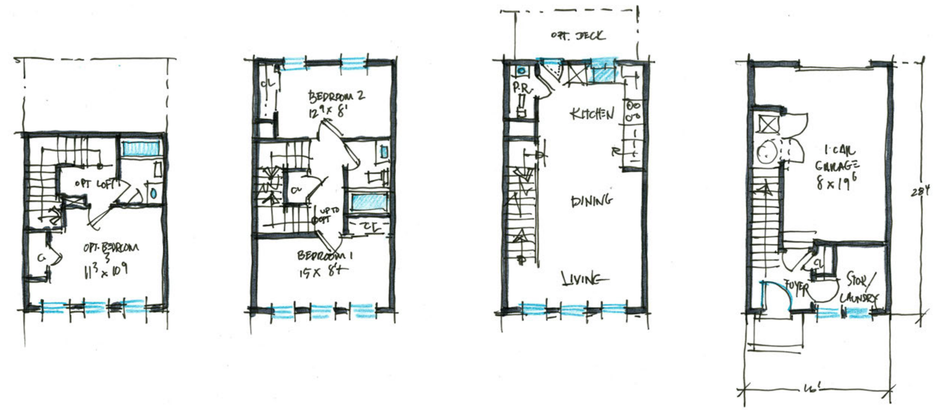

16' TOWNHOMES
CONCEPTUAL FLOOR PLANS

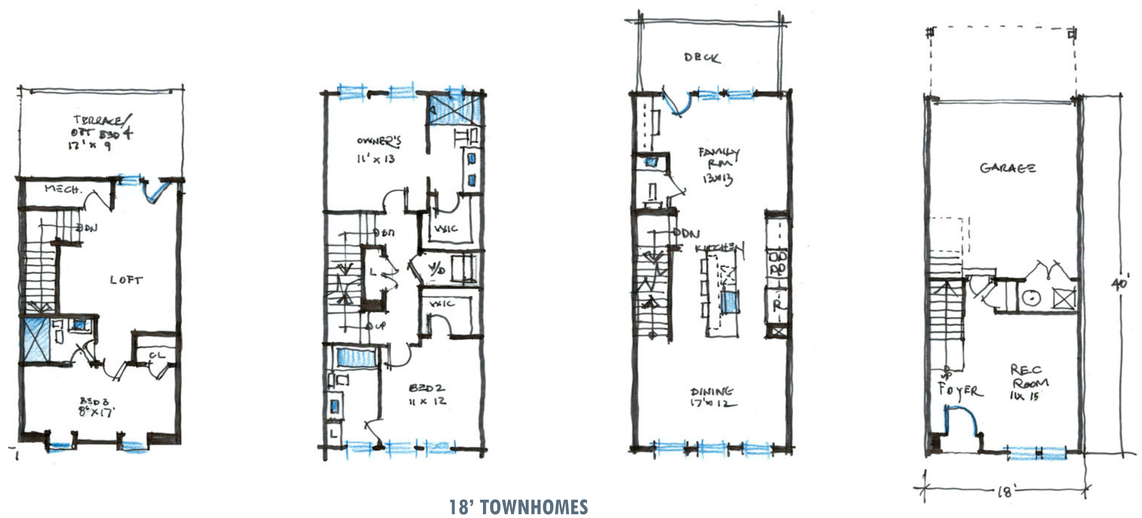

18' TOWNHOMES
CONCEPTUAL FLOOR PLANS

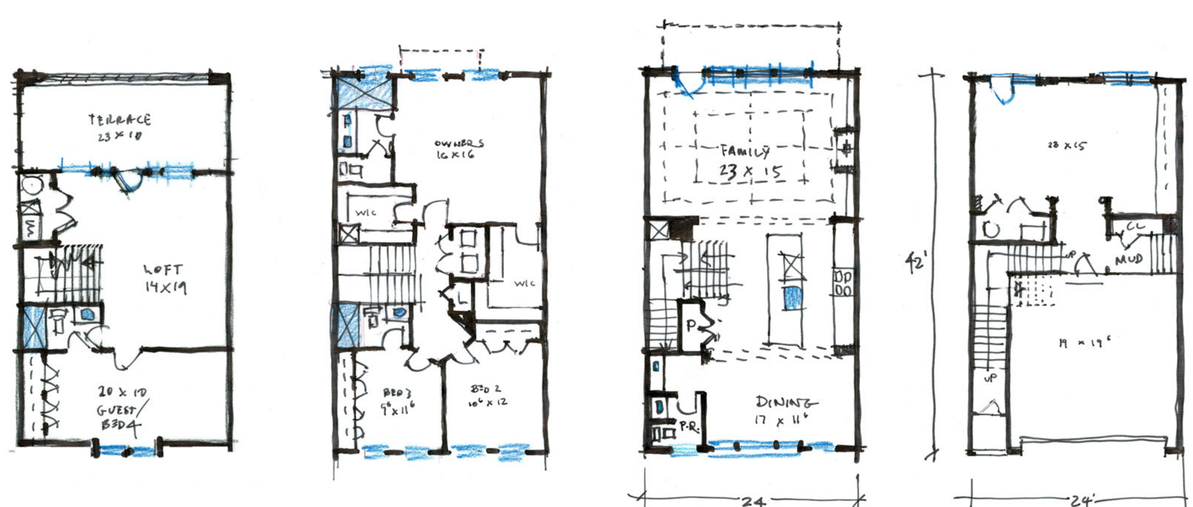

24' TOWNHOMES
CONCEPTUAL FLOOR PLANS

CONCEPTUAL FLOORPLANS | A4

SCALE 1/8" = 1'-0"

ROCKWOOD MEWS

3684 CENTERVIEW DRIVE, SUITE 110A
CHANTILLY, VA 20151
P: 703.667.7861 | WWW.WCRALSTON.COM

© W.C. RALSTON ARCHITECTS COPYRIGHT RESERVED (C) COPYRIGHT/SUM COPYRIGHT IN THESE PLANS THEY SHALL NOT BE REPRODUCED OR REPRODUCED IN ANY MANNER WITHOUT THE WRITTEN PERMISSION OF W. C. RALSTON ARCHITECTS.