FLOOR PLAN (11806 SF.)

0 5 10 15 FT.

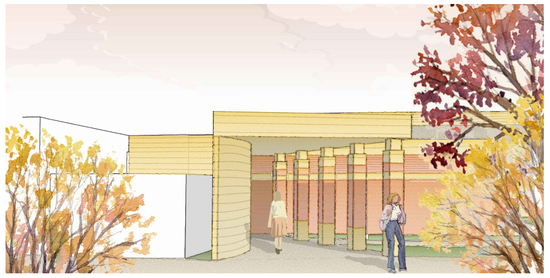

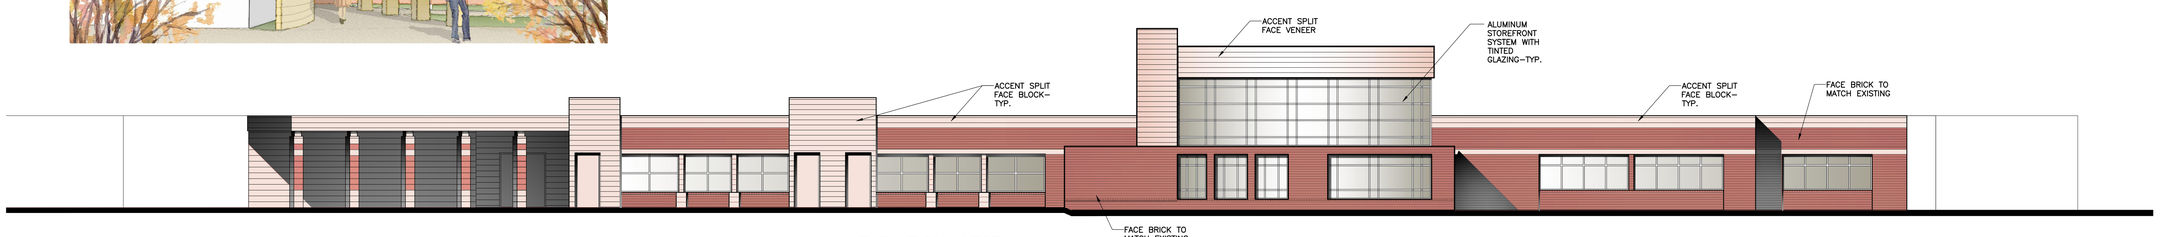

ELEVATION WEST

0 5 10 15 FT.

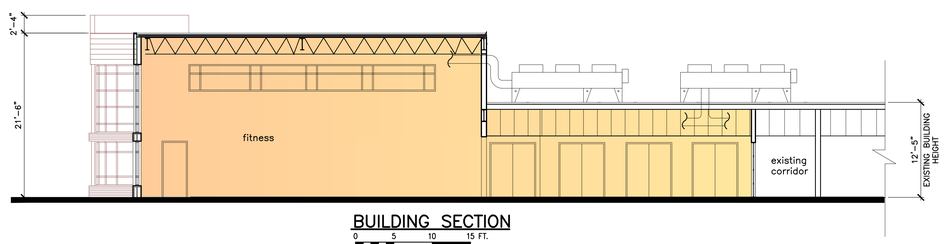

BUILDING SECTION

0 5 10 15 FT.

SWSG
SHAFFER WILSON WALKER & GRAY
1821 Michael Faraday Drive
Suite 200
Reston, VA 20190
703–471–6803
A PROFESSIONAL CORPORATION
Engineering • Architecture • Construction Management

THIS DRAWING IS A WORK PRODUCT OF SHAFFER WILSON WALKER AND GRAY, A PROFESSIONAL CORPORATION, AND IS THE PROPERTY OF SAID FIRM. THIS DRAWING MAY NOT BE REPRODUCED, CHANGED OR COPIED IN ANY FORM OR MANNER WHATSOEVER, NOR ARE THEY TO BE ASSIGNED TO ANY THIRD PARTY WITHOUT FIRST OBTAINING THE EXPRESSED WRITTEN CONSENT OF SHAFFER WILSON WALKER AND GRAY.

NO.	DATE	
	6–09–09	SCHEMATIC DESIGN SUBMISSION
	6–04–09	SCHEMATIC DESIGN SUBMISSION
	5–22–09	CONCEPT SET
		SUBMISSION

SCHEMATIC DESIGN CONCEPT

ROCKVILLE SENIOR CENTER
FITNESS CENTER
8110 CARNATION DRIVE
ROCKVILLE, MD

JOB# 08–129 PHASE2

A1

OF 1