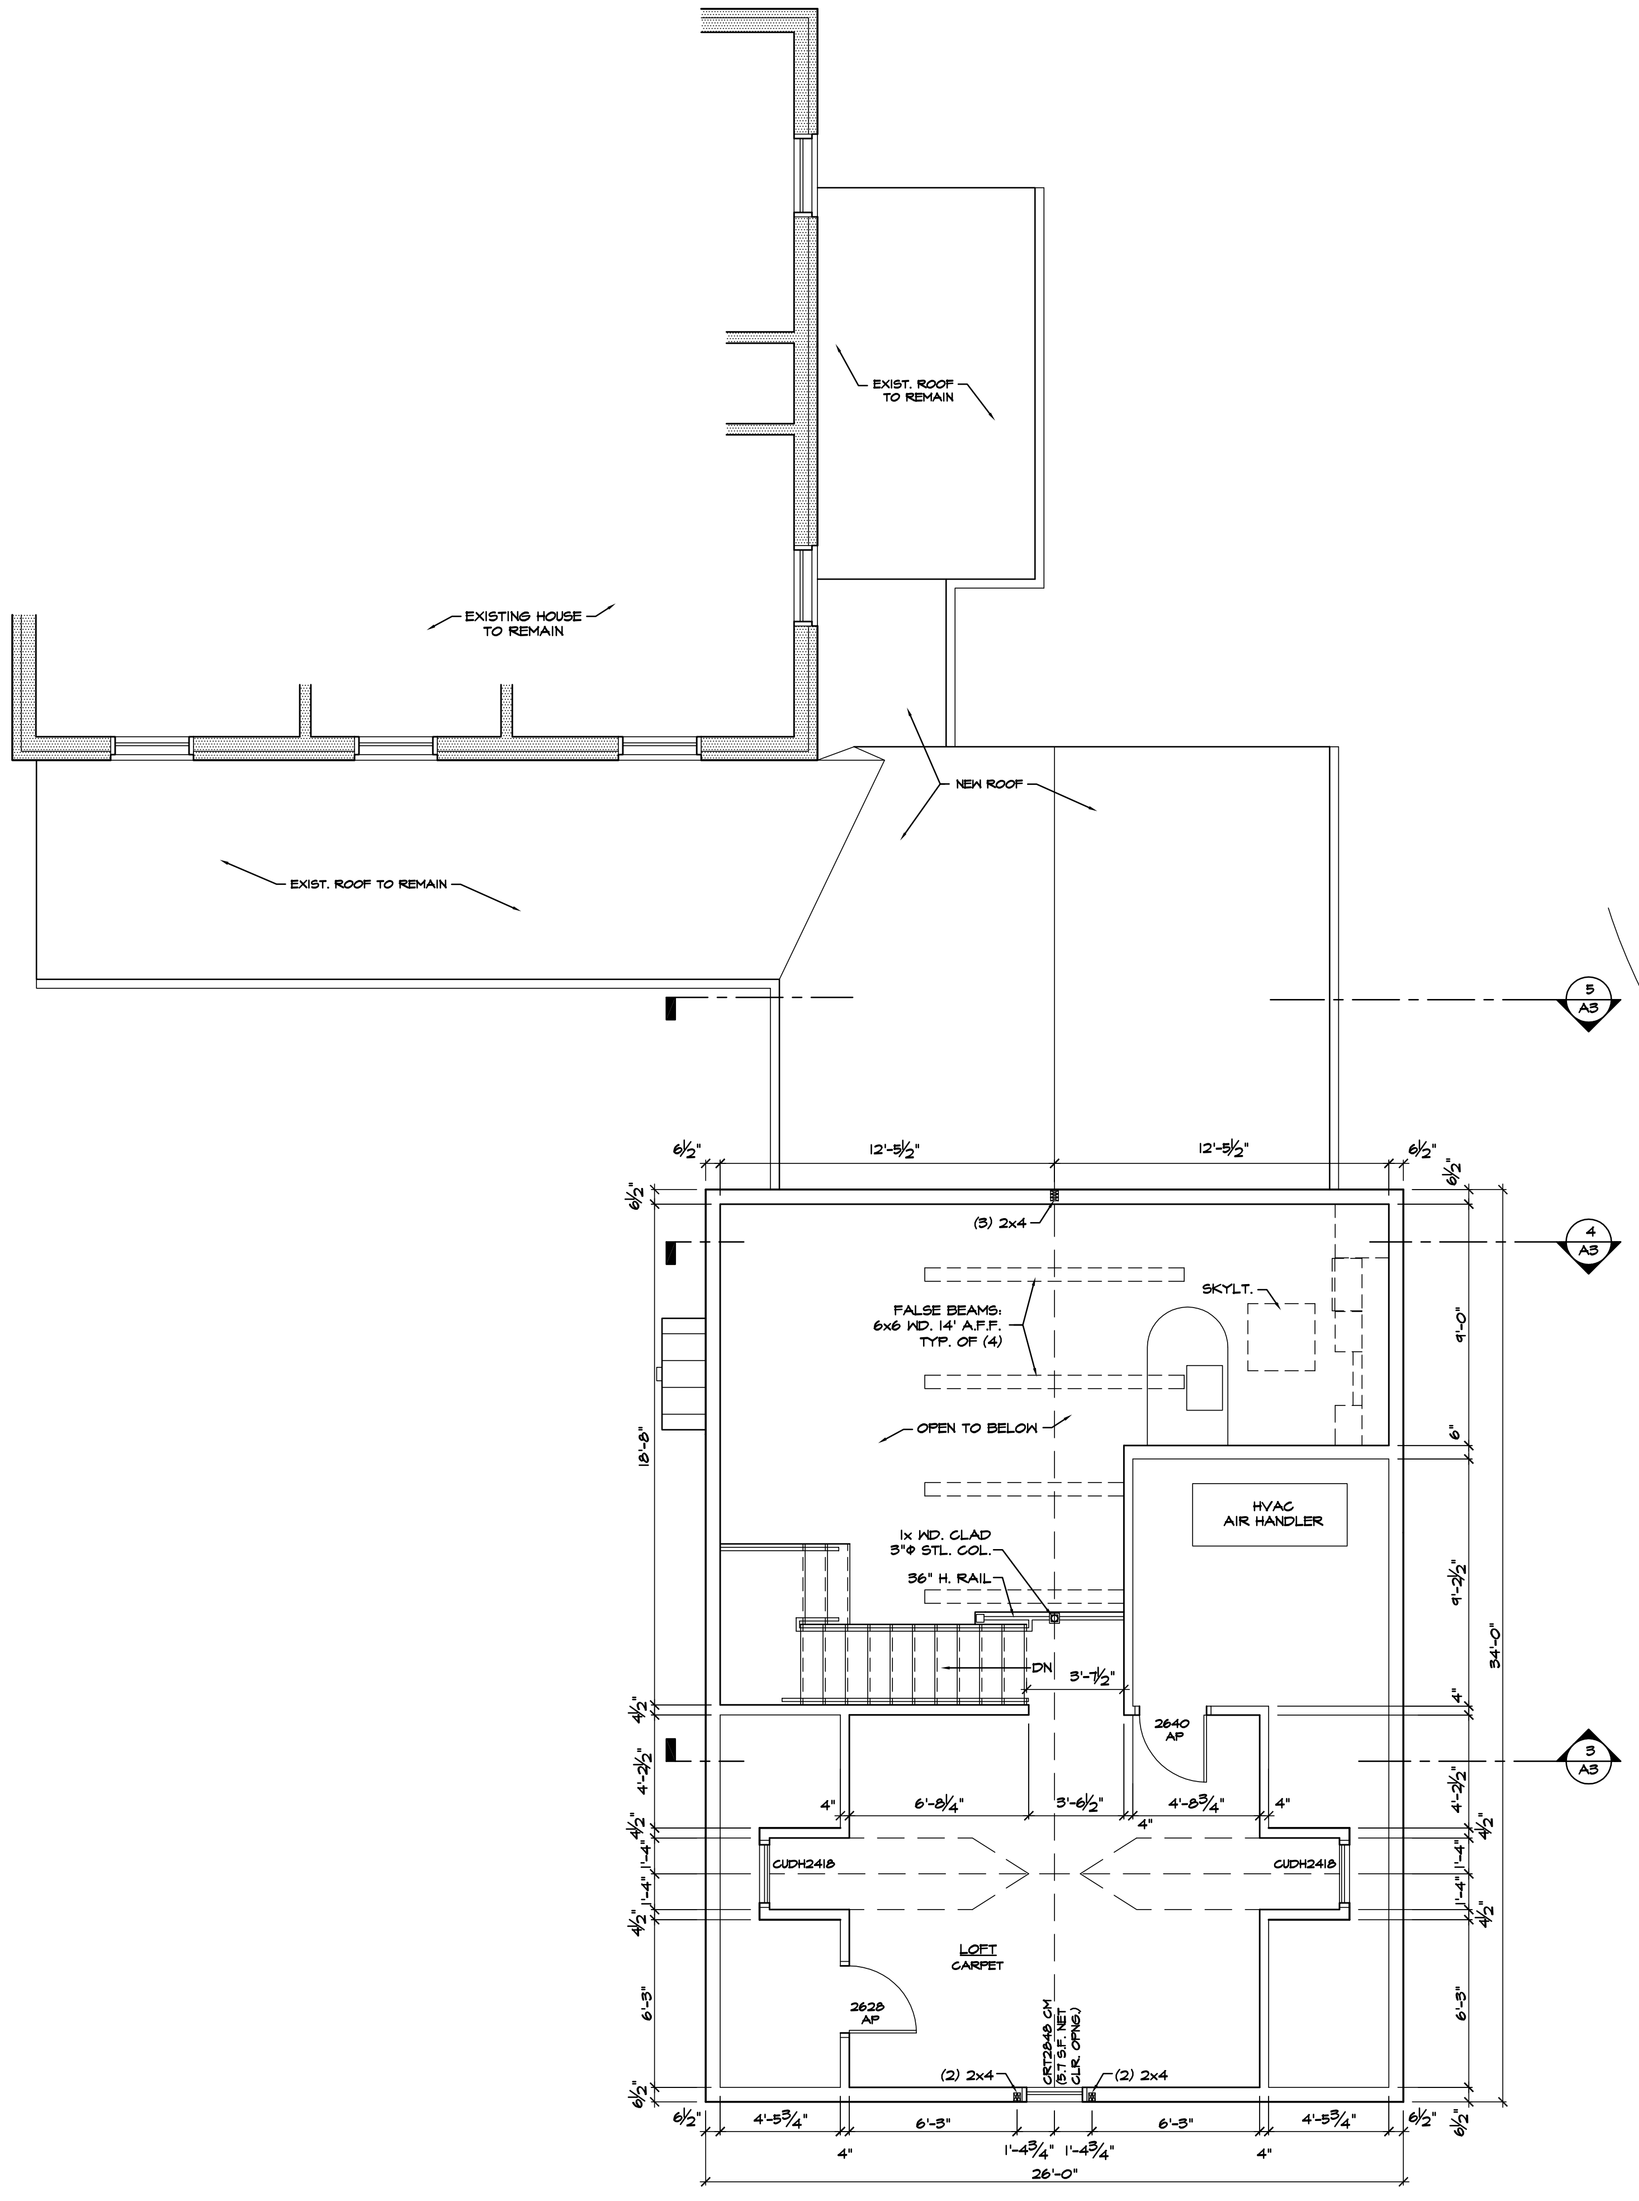

1 LOFT PLAN

SCALE: 1/4" = 1'-0"

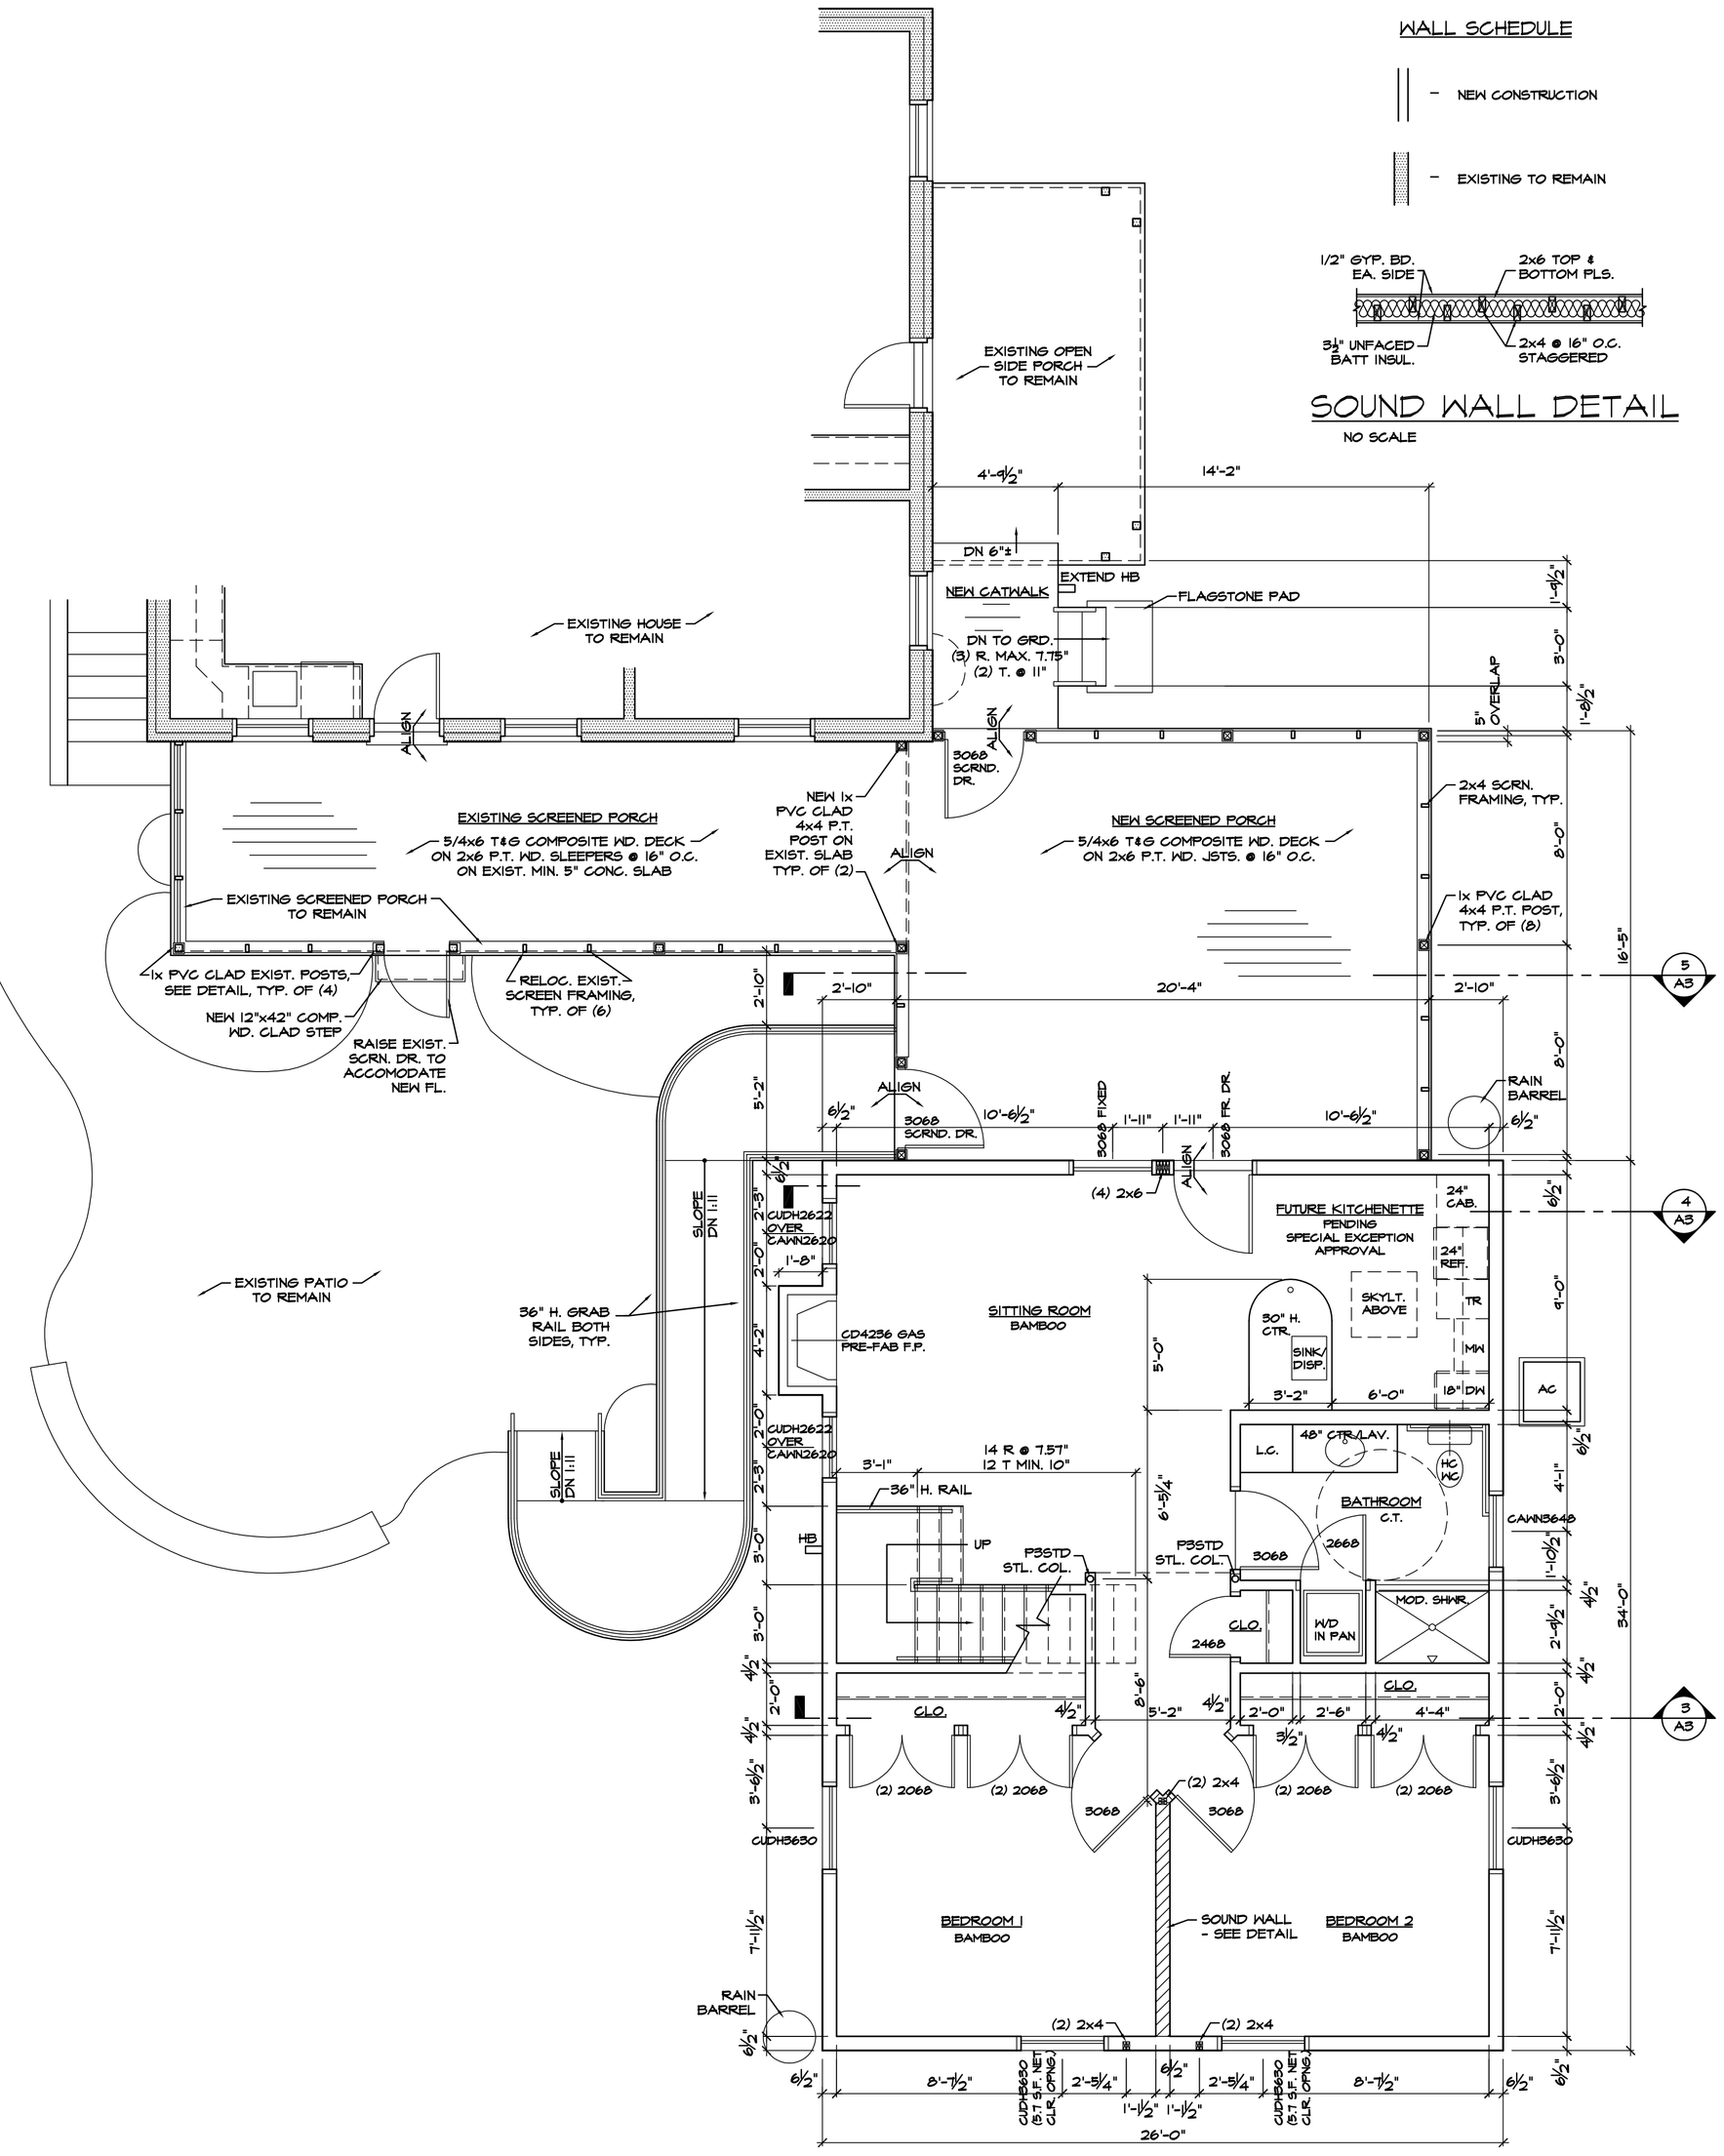

2 FIRST FLOOR PLAN

SCALE: 1/4" = 1'-0"

WALL SCHEDULE

- NEW CONSTRUCTION
- EXISTING TO REMAIN

SOUND WALL DETAIL

NO SCALE

CEM DESIGN
520 ANDERSON AVENUE
ROCKVILLE, MARYLAND
301.294.0682 20850

PROFESSIONAL CERTIFICATION:
I HEREBY CERTIFY THAT THESE DOCUMENTS WERE PREPARED OR APPROVED BY ME, AND THAT I AM A DULY LICENSED ARCHITECT UNDER THE LAWS OF THE STATE OF MARYLAND. LICENSE NO. .
EXPIRATION DATE: .

Addition to the: Moloney Residence

520 Anderson Avenue, Rockville, MD 20850

Issue Date
5/10/11

Revisions

Rev.	Date	Description	By
1	6/24/11	Misc.	CEM
2			
3			
4			
5			

Sheet Title
FLOOR PLANS

Sheet Number
A1

SHEET 1 OF 6