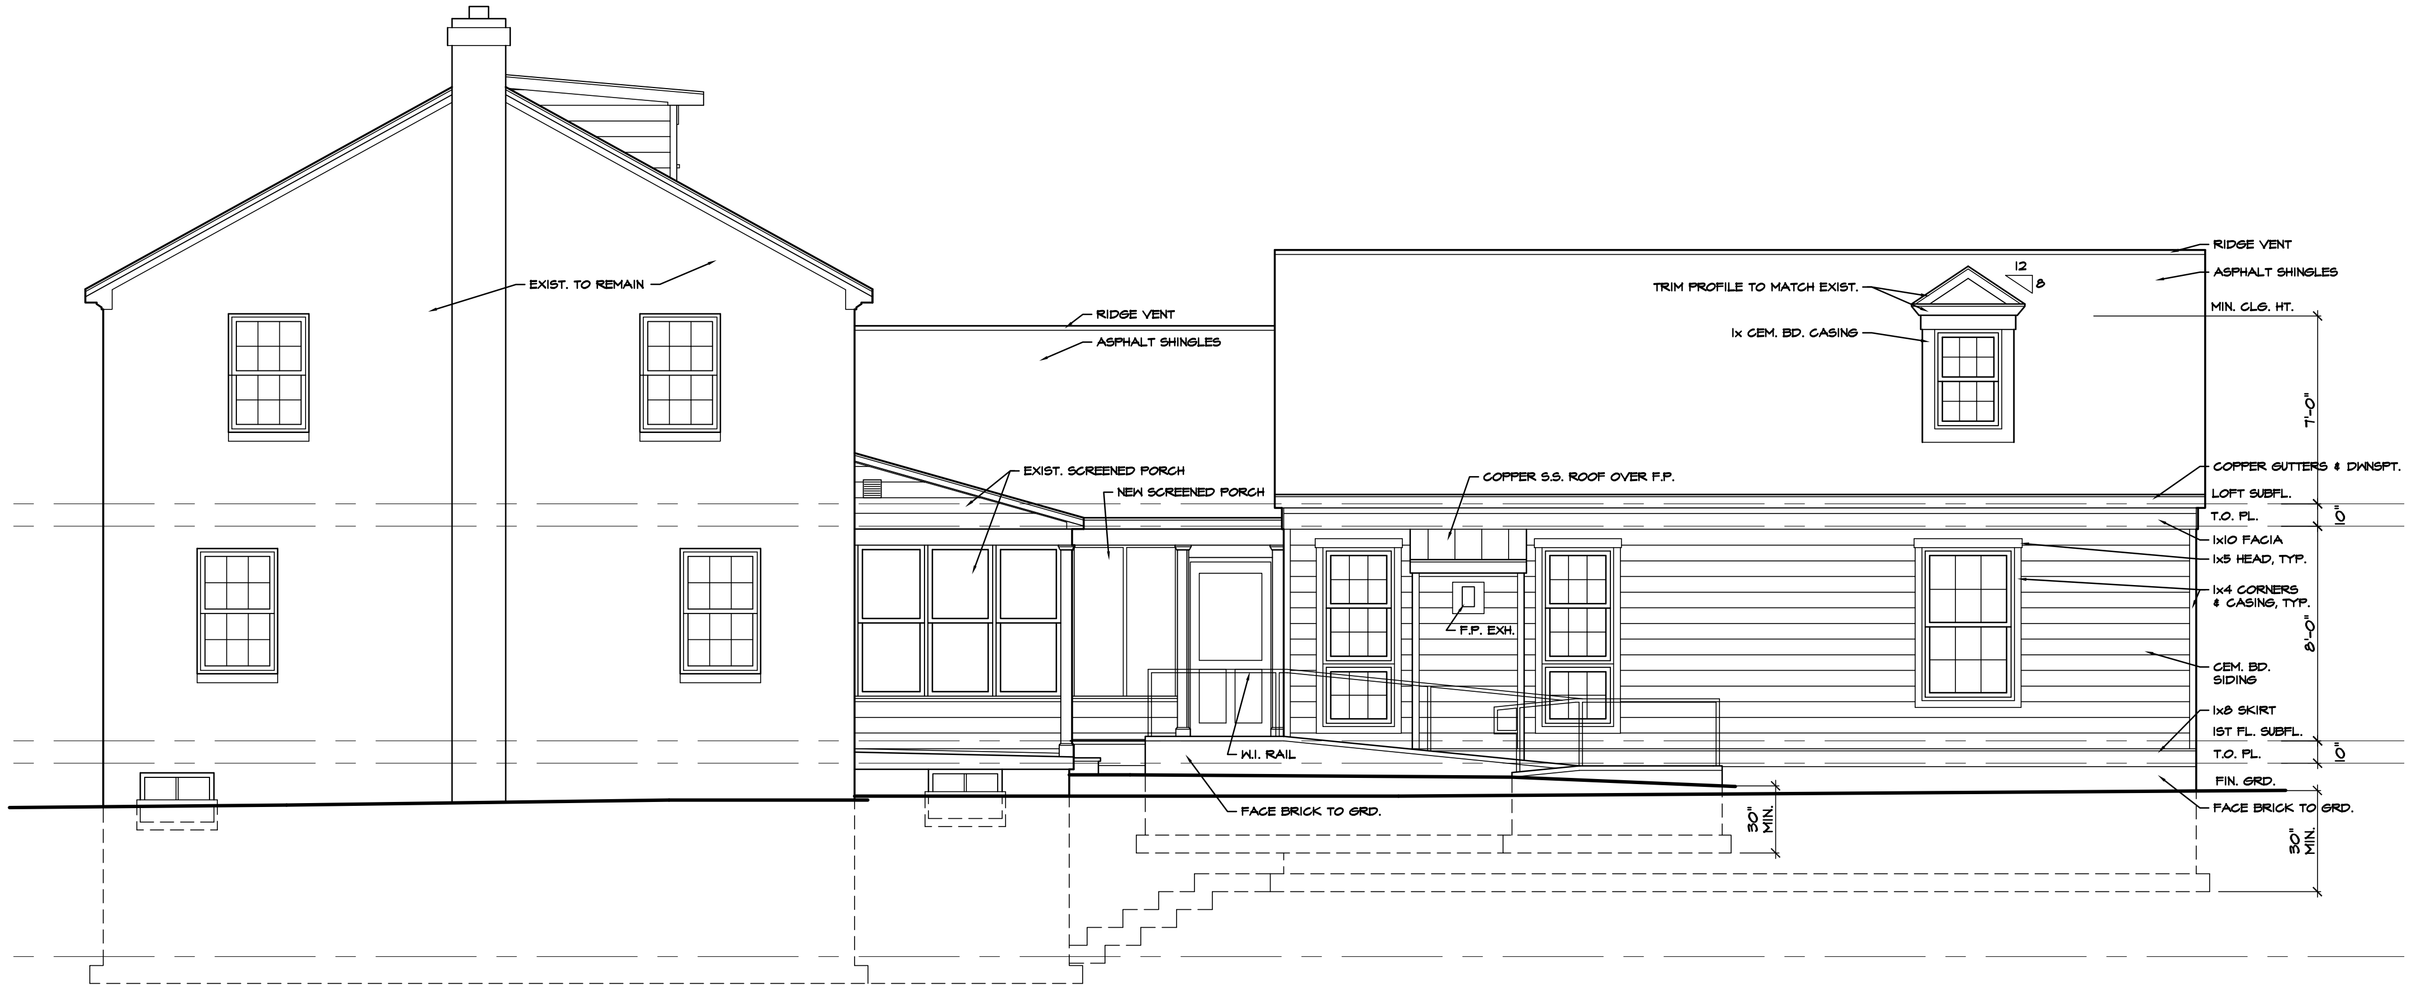

1 RIGHT SIDE ELEVATION

SCALE: 1/4" = 1'-0"

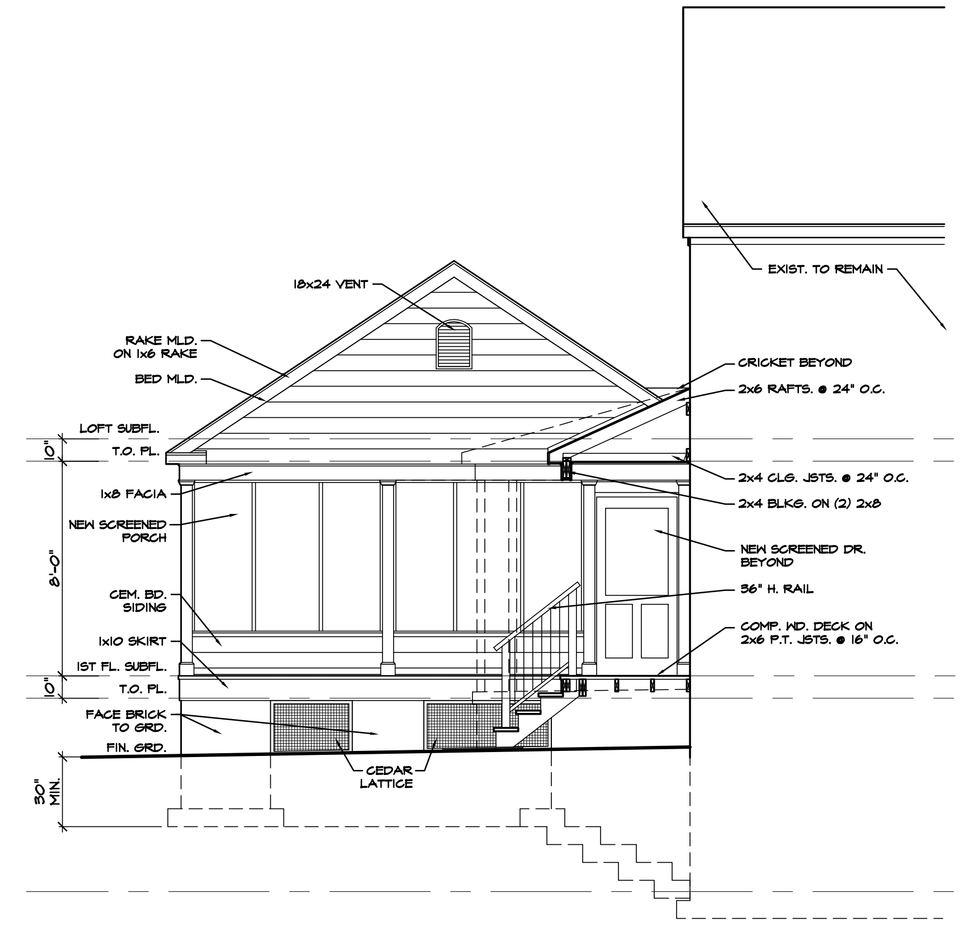

2 SECTION @ CATWALK

SCALE: 1/4" = 1'-0"

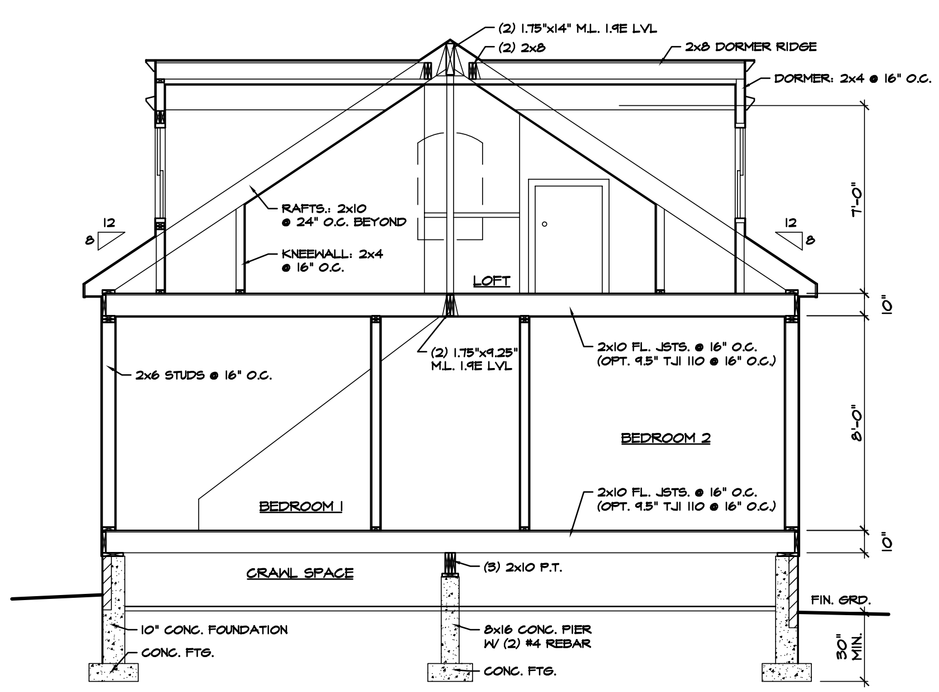

3 SECTION @ BEDROOM

SCALE: 1/4" = 1'-0"

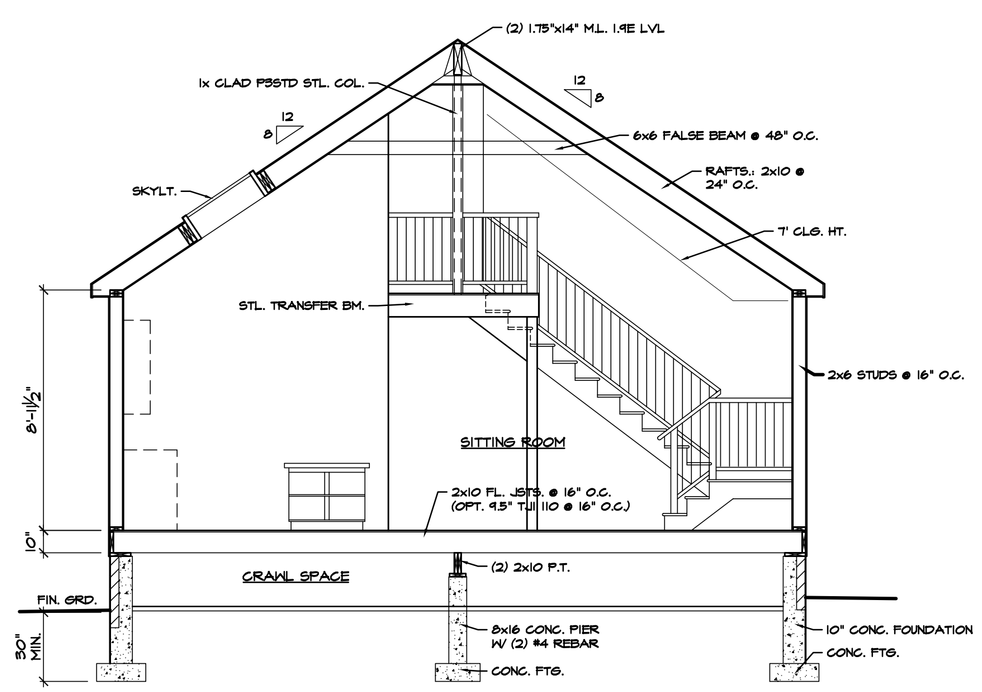

4 SECTION @ SITTING ROOM

SCALE: 1/4" = 1'-0"

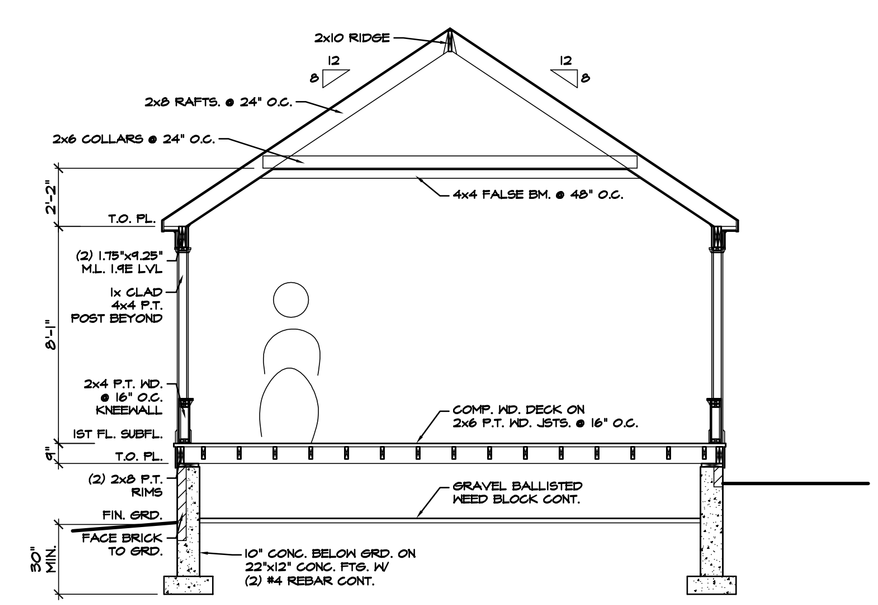

5 SECTION @ SCREENED PORCH

SCALE: 1/4" = 1'-0"

0 2' 4' 8'

CEM DESIGN
520 ANDERSON AVENUE
ROCKVILLE, MARYLAND
301.294.0682 20850

PROFESSIONAL CERTIFICATION:
I HEREBY CERTIFY THAT THESE DOCUMENTS WERE PREPARED OR APPROVED BY ME, AND THAT I AM A DULY LICENSED ARCHITECT UNDER THE LAWS OF THE STATE OF MARYLAND. LICENSE NO. .
EXPIRATION DATE: .

Addition to the:
Moloney Residence
520 Anderson Avenue, Rockville, MD 20850

Issue Date
5/10/11

Revisions

Rev.	Date	Description	By
1	6/24/11	Misc.	CEM
2			
3			
4			
5			

Sheet Title
ELEVATIONS & SECTIONS

Sheet Number
A3

SHEET 3 OF 6