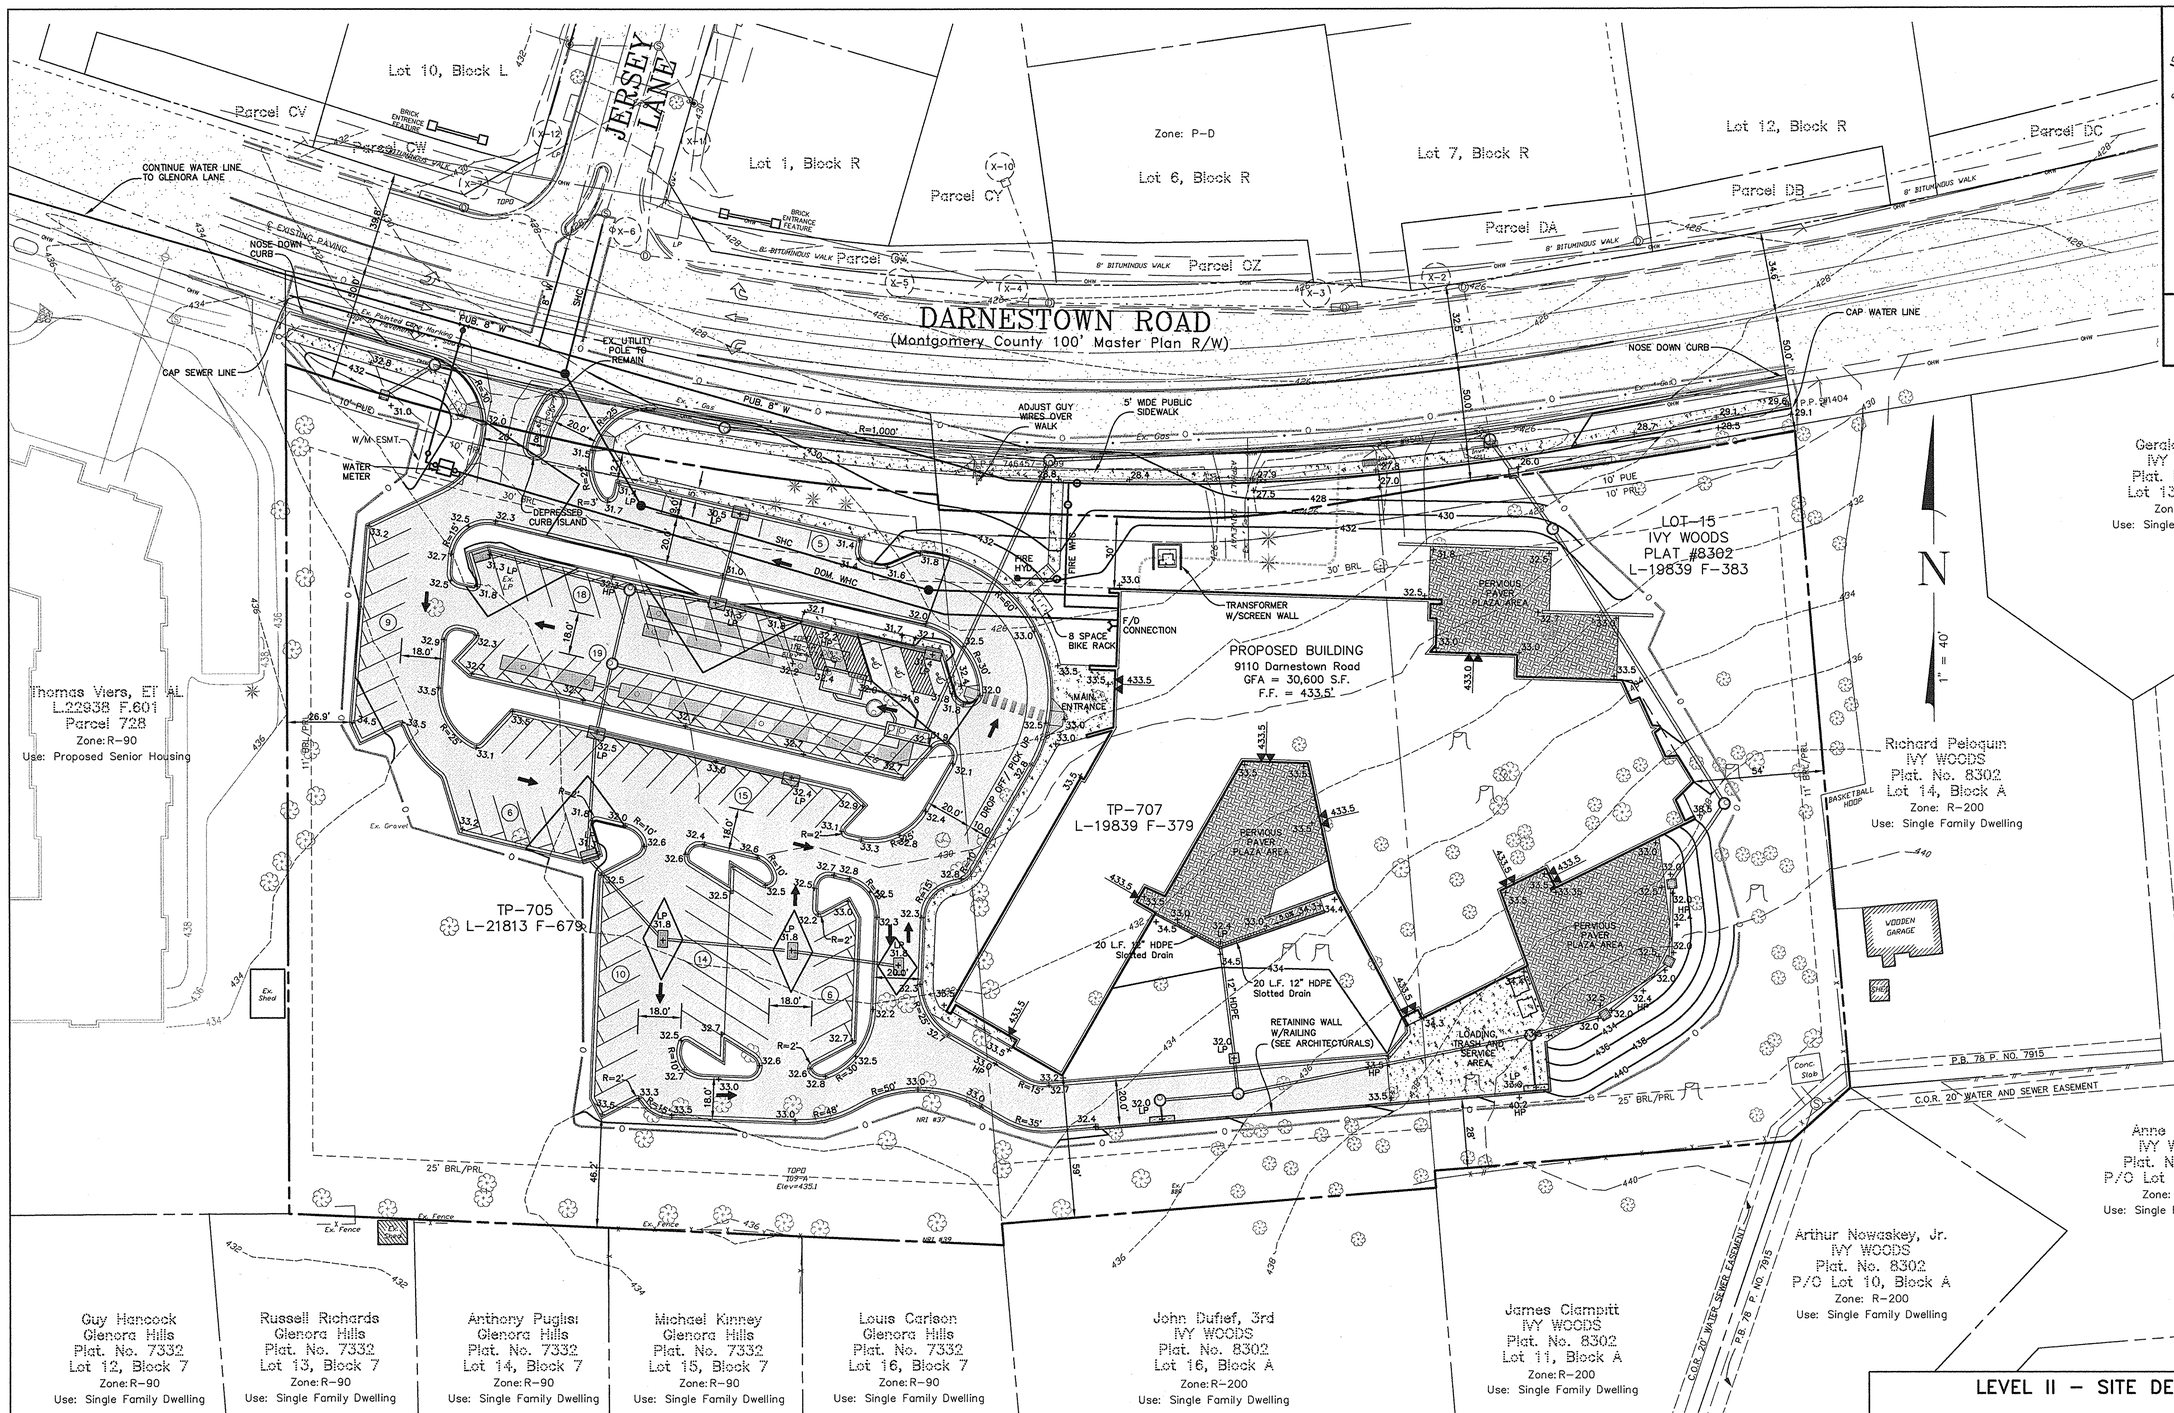

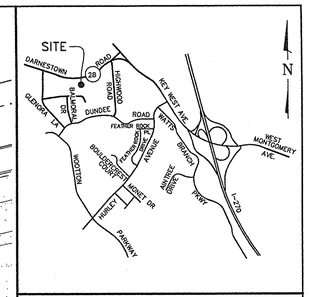

VICINITY MAP
SCALE 1" = 2,000'

SP-2

GRAPHIC SCALE

30 0 15 30 60 120

(IN FEET)
1 inch = 30 ft.

FOR LOCATIONS OF CITY WATER AND SEWER CALL "CITY UTILITIES SUPERINTENDENT" AT 240-314-8567. FOR LOCATIONS OF OTHER UTILITIES CALL "MISS UTILITY" AT 1-800-257-7777 AT LEAST 48 HOURS BEFORE BEGINNING CONSTRUCTION

STATE OF MARYLAND
SCOTT DOUGLAS ROSER
No. 14979
11/20/09
REGISTERED PROFESSIONAL ENGINEER

Professional Certification:

I hereby certify that these documents were prepared or approved by me, and that I am a duly licensed Professional Engineer under the laws of the State of Maryland, License No. 14979, Expiration Date: 7-02-10

Scott D. Rosér

REVISIONS		
NO.	DATE	DESCRIPTION

LEVEL II – SITE DEVELOPMENT PLAN

KOL SHALOM

LOT-17, BLOCK A, IVY WOODS (PROPOSED)

4TH ED CITY OF ROCKVILLE – MONTGOMERY COUNTY – MARYLAND

MHG
Macris, Hendricks & Glascock, P.A.
Engineers ▪ Planners
Landscape Architects ▪ Surveyors
9220 Wightman Road, Suite 120
Montgomery Village, Maryland
20886-1279
Phone 301.670.0840
Fax 301.948.0693
www.mhgpa.com

Proj. Mgr. MDP	Designer MDP
Date 10-26-09	Scale 1" = 30'
Project No. 00-070-51	Sheet 2 of 2

I:\00070\dwg\SP_51_01.dwg, 24x36 LEVEL II SITE PLAN, 10/28/2009 8:04:52 AM, Copyright 2009 Macris, Hendricks, & Glascock, P.A.