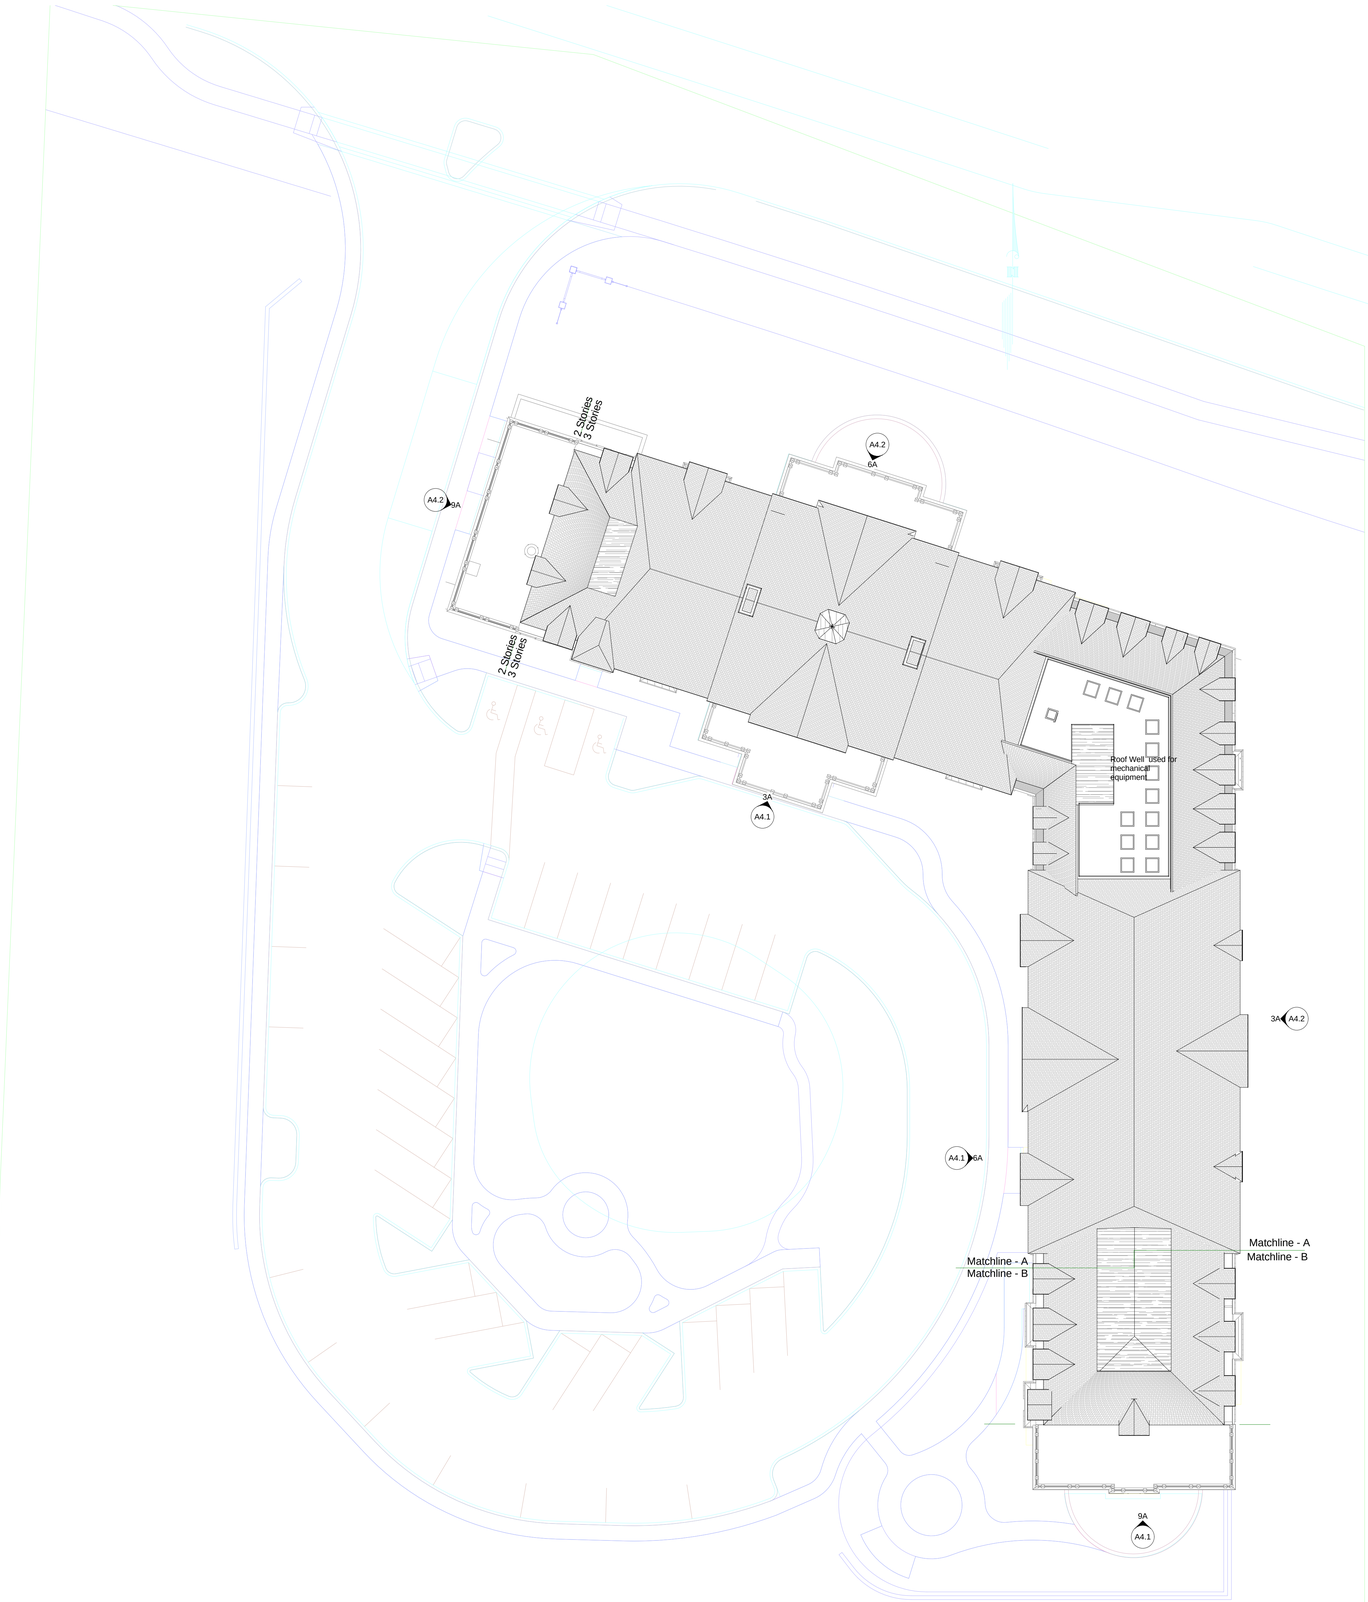

1 **Site / Roof Plan**

A2.0 1/16" = 1'-0"

BRIGHTVIEW OF ROCKVILLE

9200 DARNESTOWN ROAD
ROCKVILLE, MD 20850

HORD | COPLAN | MACHT

ARCHITECTURE
LANDSCAPE ARCHITECTURE
PLANNING
INTERIOR DESIGN

750 East Pratt Street Suite 1100
Baltimore MD 21202
410-837-7311
410-837-6530 Fax
www.hcm2.com

CONSULTANTS
Civil

MEP

Structural

SEAL

REVISIONS

SHEET TITLE
Overall Plan

SCALE	DATE	PROJ#
1/16" = 1'-0"	10.25.2010	28064.00

PROJECT PHASE
Schematic Design

DRAWING #

A2.0

© 2009 Hord Coplan & Macht Inc.