DRAWING NOTES:

1. SEE M-01 FOR NOTES, LEGEND AND ABBREVIATIONS.
2. COMMUNICATIONS ANGLE NOT SHOWN.
3. EQUIPMENT AND APPURTENANCES ARE ROTATED FOR CLARITY.

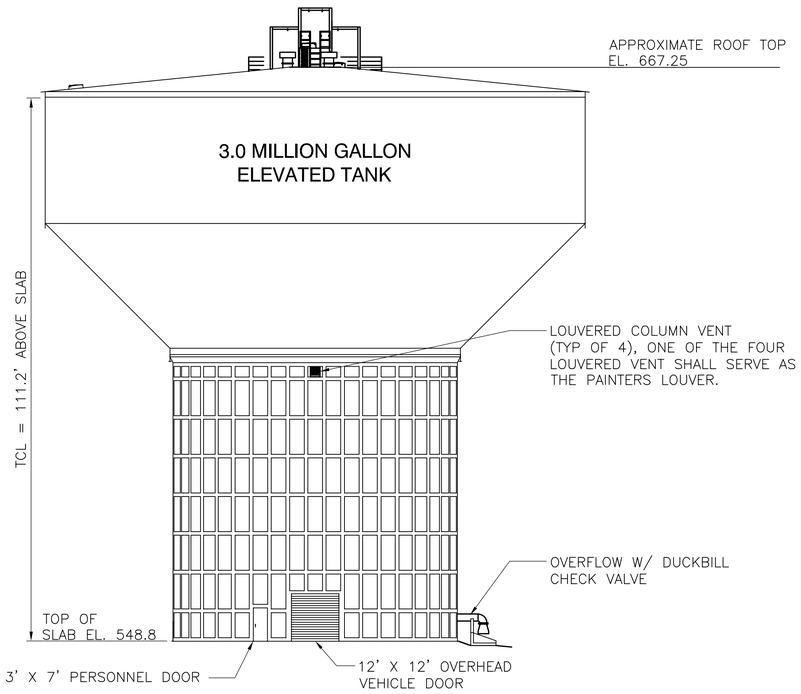

SOUTH ELEVATION W/ CONE ROOF 3.0 MG TANK EXTERIOR

A / M-03 SCALE: NTS

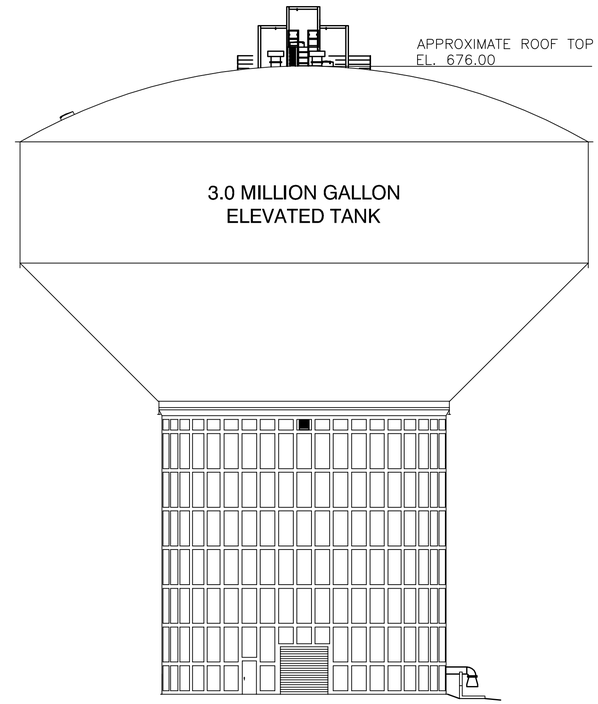

SOUTH ELEVATION W/ DOME ROOF 3.0 MG TANK EXTERIOR

B / M-03 SCALE: NTS

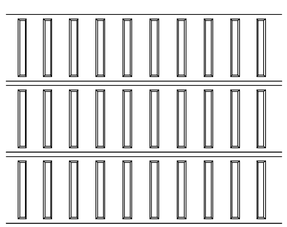

CALDWELL TYPICAL RUSTICATION PATTERN

C / M-03 SCALE: NTS

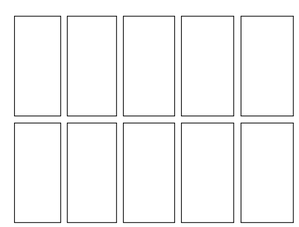

CB&I TYPICAL RUSTICATION PATTERN

D / M-03 SCALE: NTS

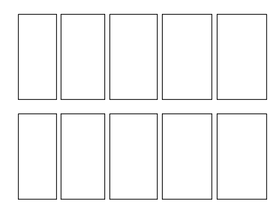

LANDMARK TYPICAL RUSTICATION PATTERN

E / M-03 SCALE: NTS

PROFESSIONAL CERTIFICATION. I HEREBY CERTIFY THAT THESE DOCUMENTS WERE PREPARED OR APPROVED BY ME, AND THAT I AM A DULY LICENSED PROFESSIONAL ENGINEER UNDER THE LAWS OF THE STATE OF MARYLAND, LICENSE NO. EXPIRATION DATE:

DATE	REVISION
X	REVISION NOTES HERE

VERIFY SCALE
BAR IS ONE INCH ON ORIGINAL DRAWING.
0 — 1"
IF NOT ONE INCH ON THIS SHEET, ADJUST SCALES ACCORDINGLY

PROJECT DELIVERY GROUP

DSGN B.K.M.
DR. B.K.M.
CHK W.P.W.
APVD X.X.X.
DWG. NO. M-03

CONTRACT BE5061A09

50S | Y
NO. 45
200S | OF 69

WASHINGTON SUBURBAN SANITARY COMMISSION

THESE DOCUMENTS CONTAIN PRIVILEGED AND CONFIDENTIAL INFORMATION WHICH SHALL NOT BE REDISTRIBUTED WITHOUT PRIOR WSSC APPROVAL.

WHITMAN, REQUARDT AND ASSOCIATES, LLP
ENGINEERS, ARCHITECTS, AND PLANNERS
BALTIMORE, MARYLAND

SHADY GROVE STANDPIPE REPLACEMENT

TANK PLAN, ELEVATIONS AND RUSTICATION

JOB AUTH. - SOIL BORINGS ORDERED - R/WS ACQUIRED - RELEASED - PLAN FILMED - FINAL FILMED -

N:\70829-000\CADD\70829-000-M03-1-01.dwg
Sep 06, 2012 - 7:03pm