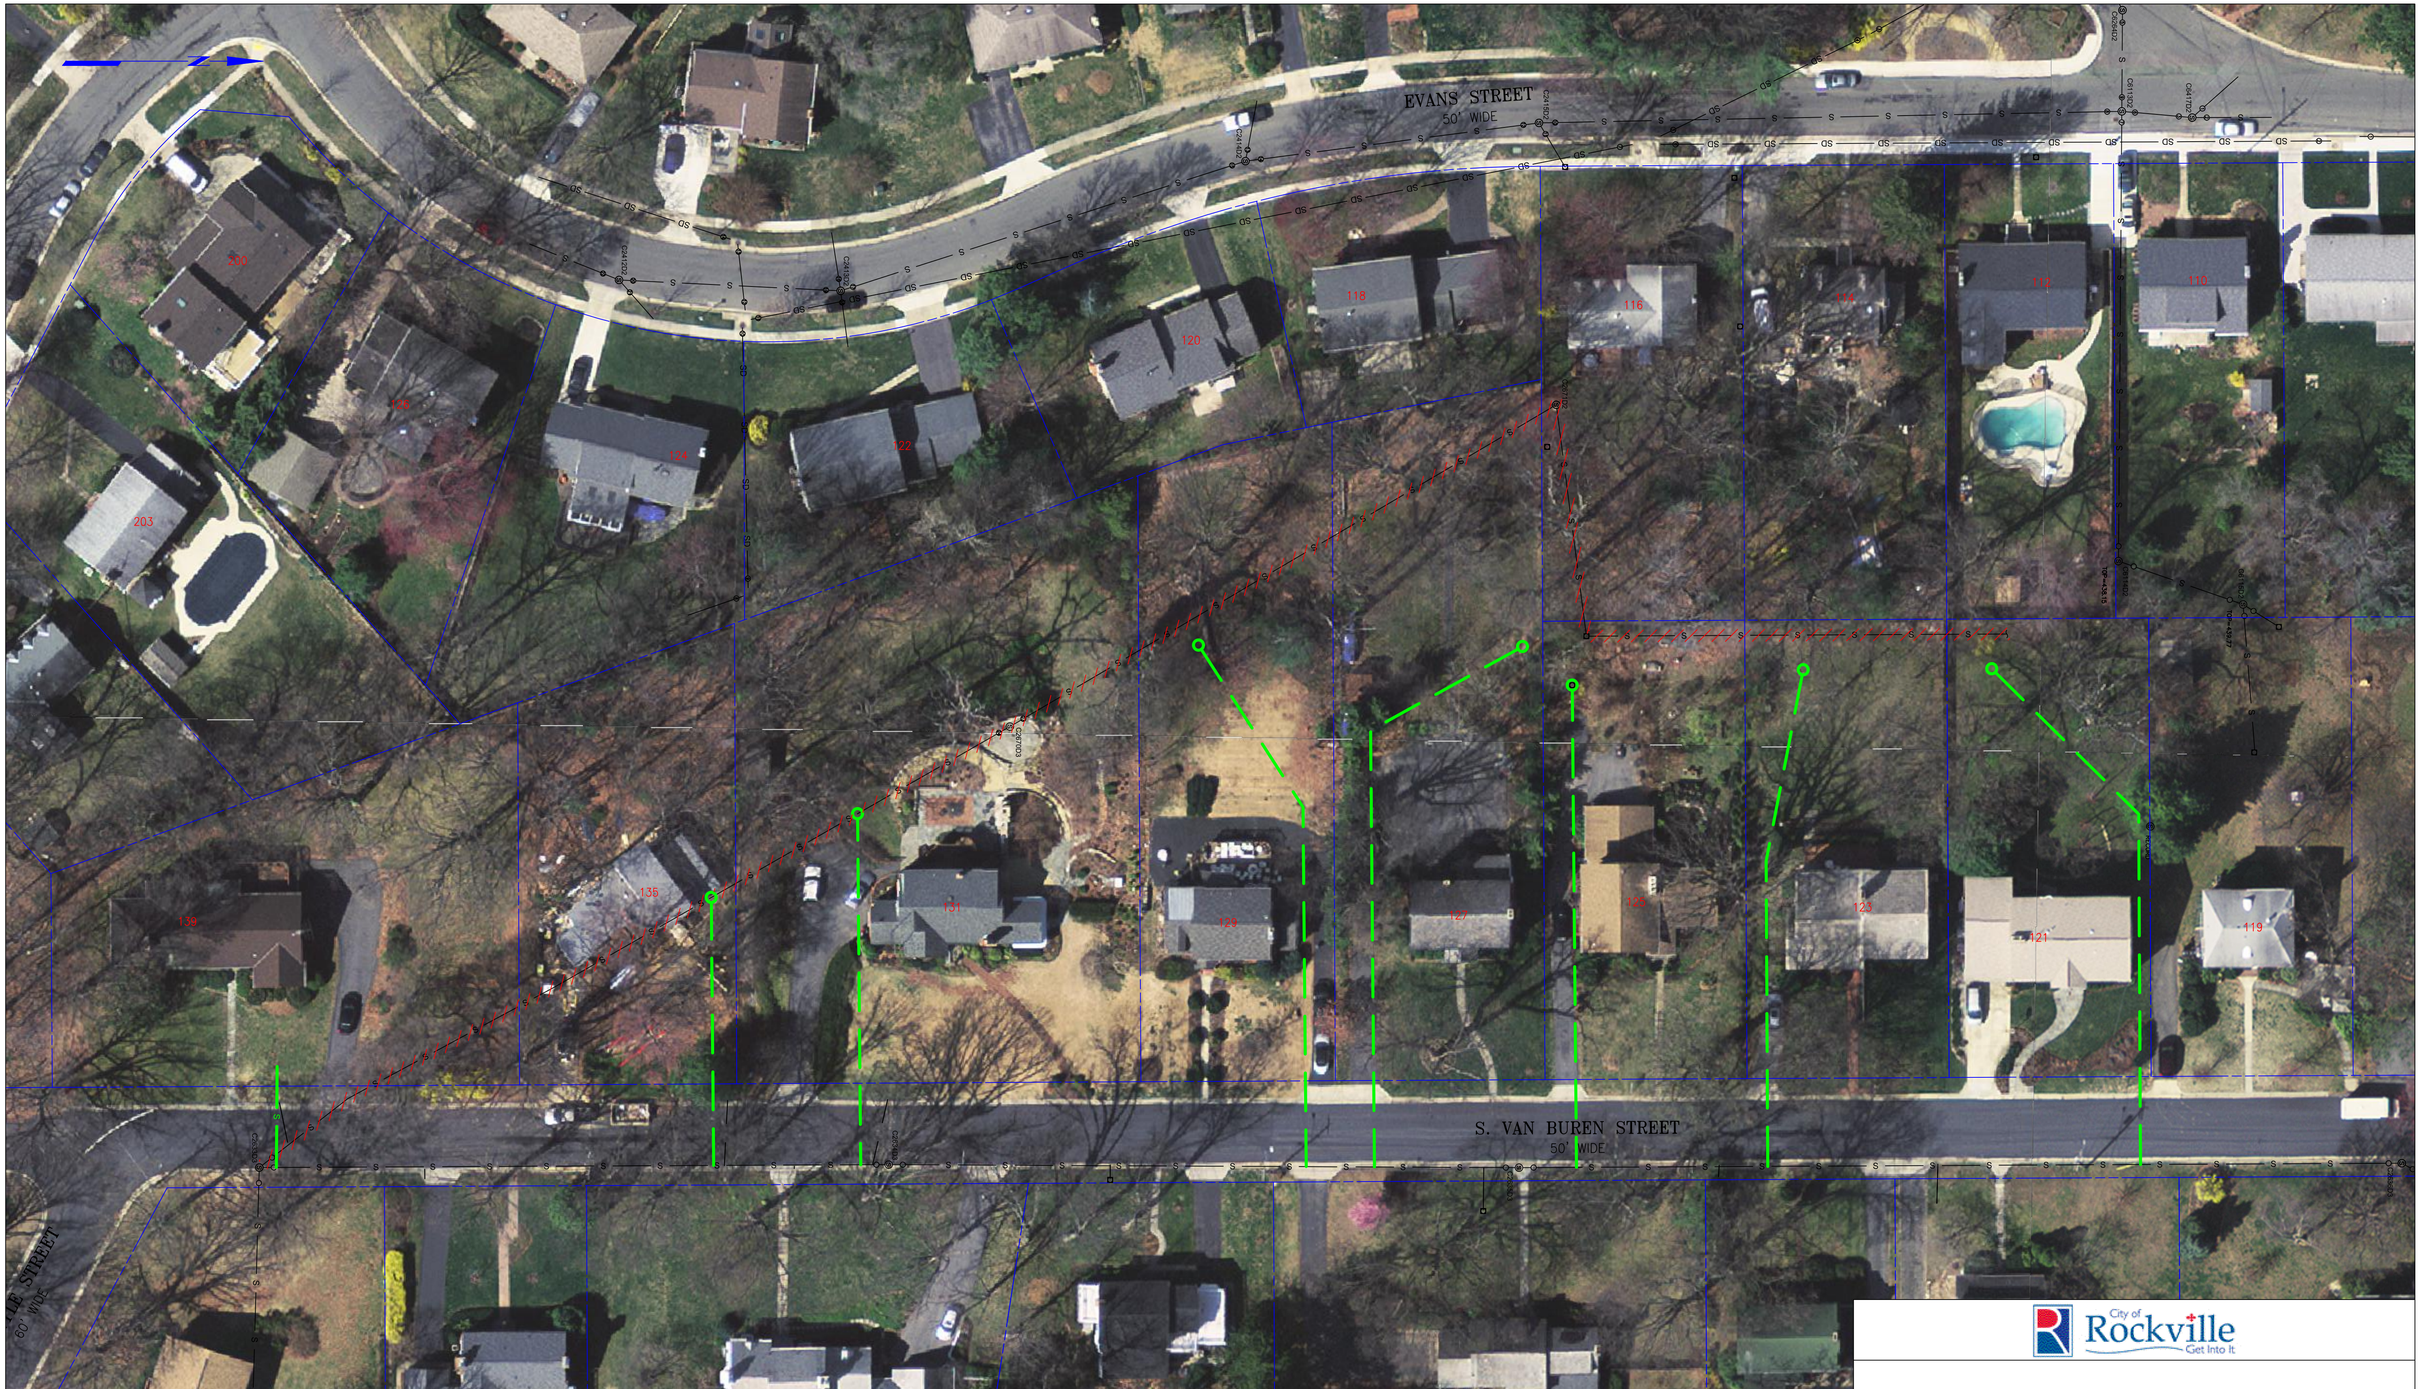

SHEET LEGEND

PROPOSED SEWER	ABANDON EXISTING SEWER
EXISTING SEWER	
PROPOSED LATERAL	

City of Rockville
Get Into It

SOUTH VAN BUREN STREET SEWER REHABILITATION ALTERNATIVE 4

SCALE: 1"=30'

Gannett Fleming

SEPTEMBER 2013