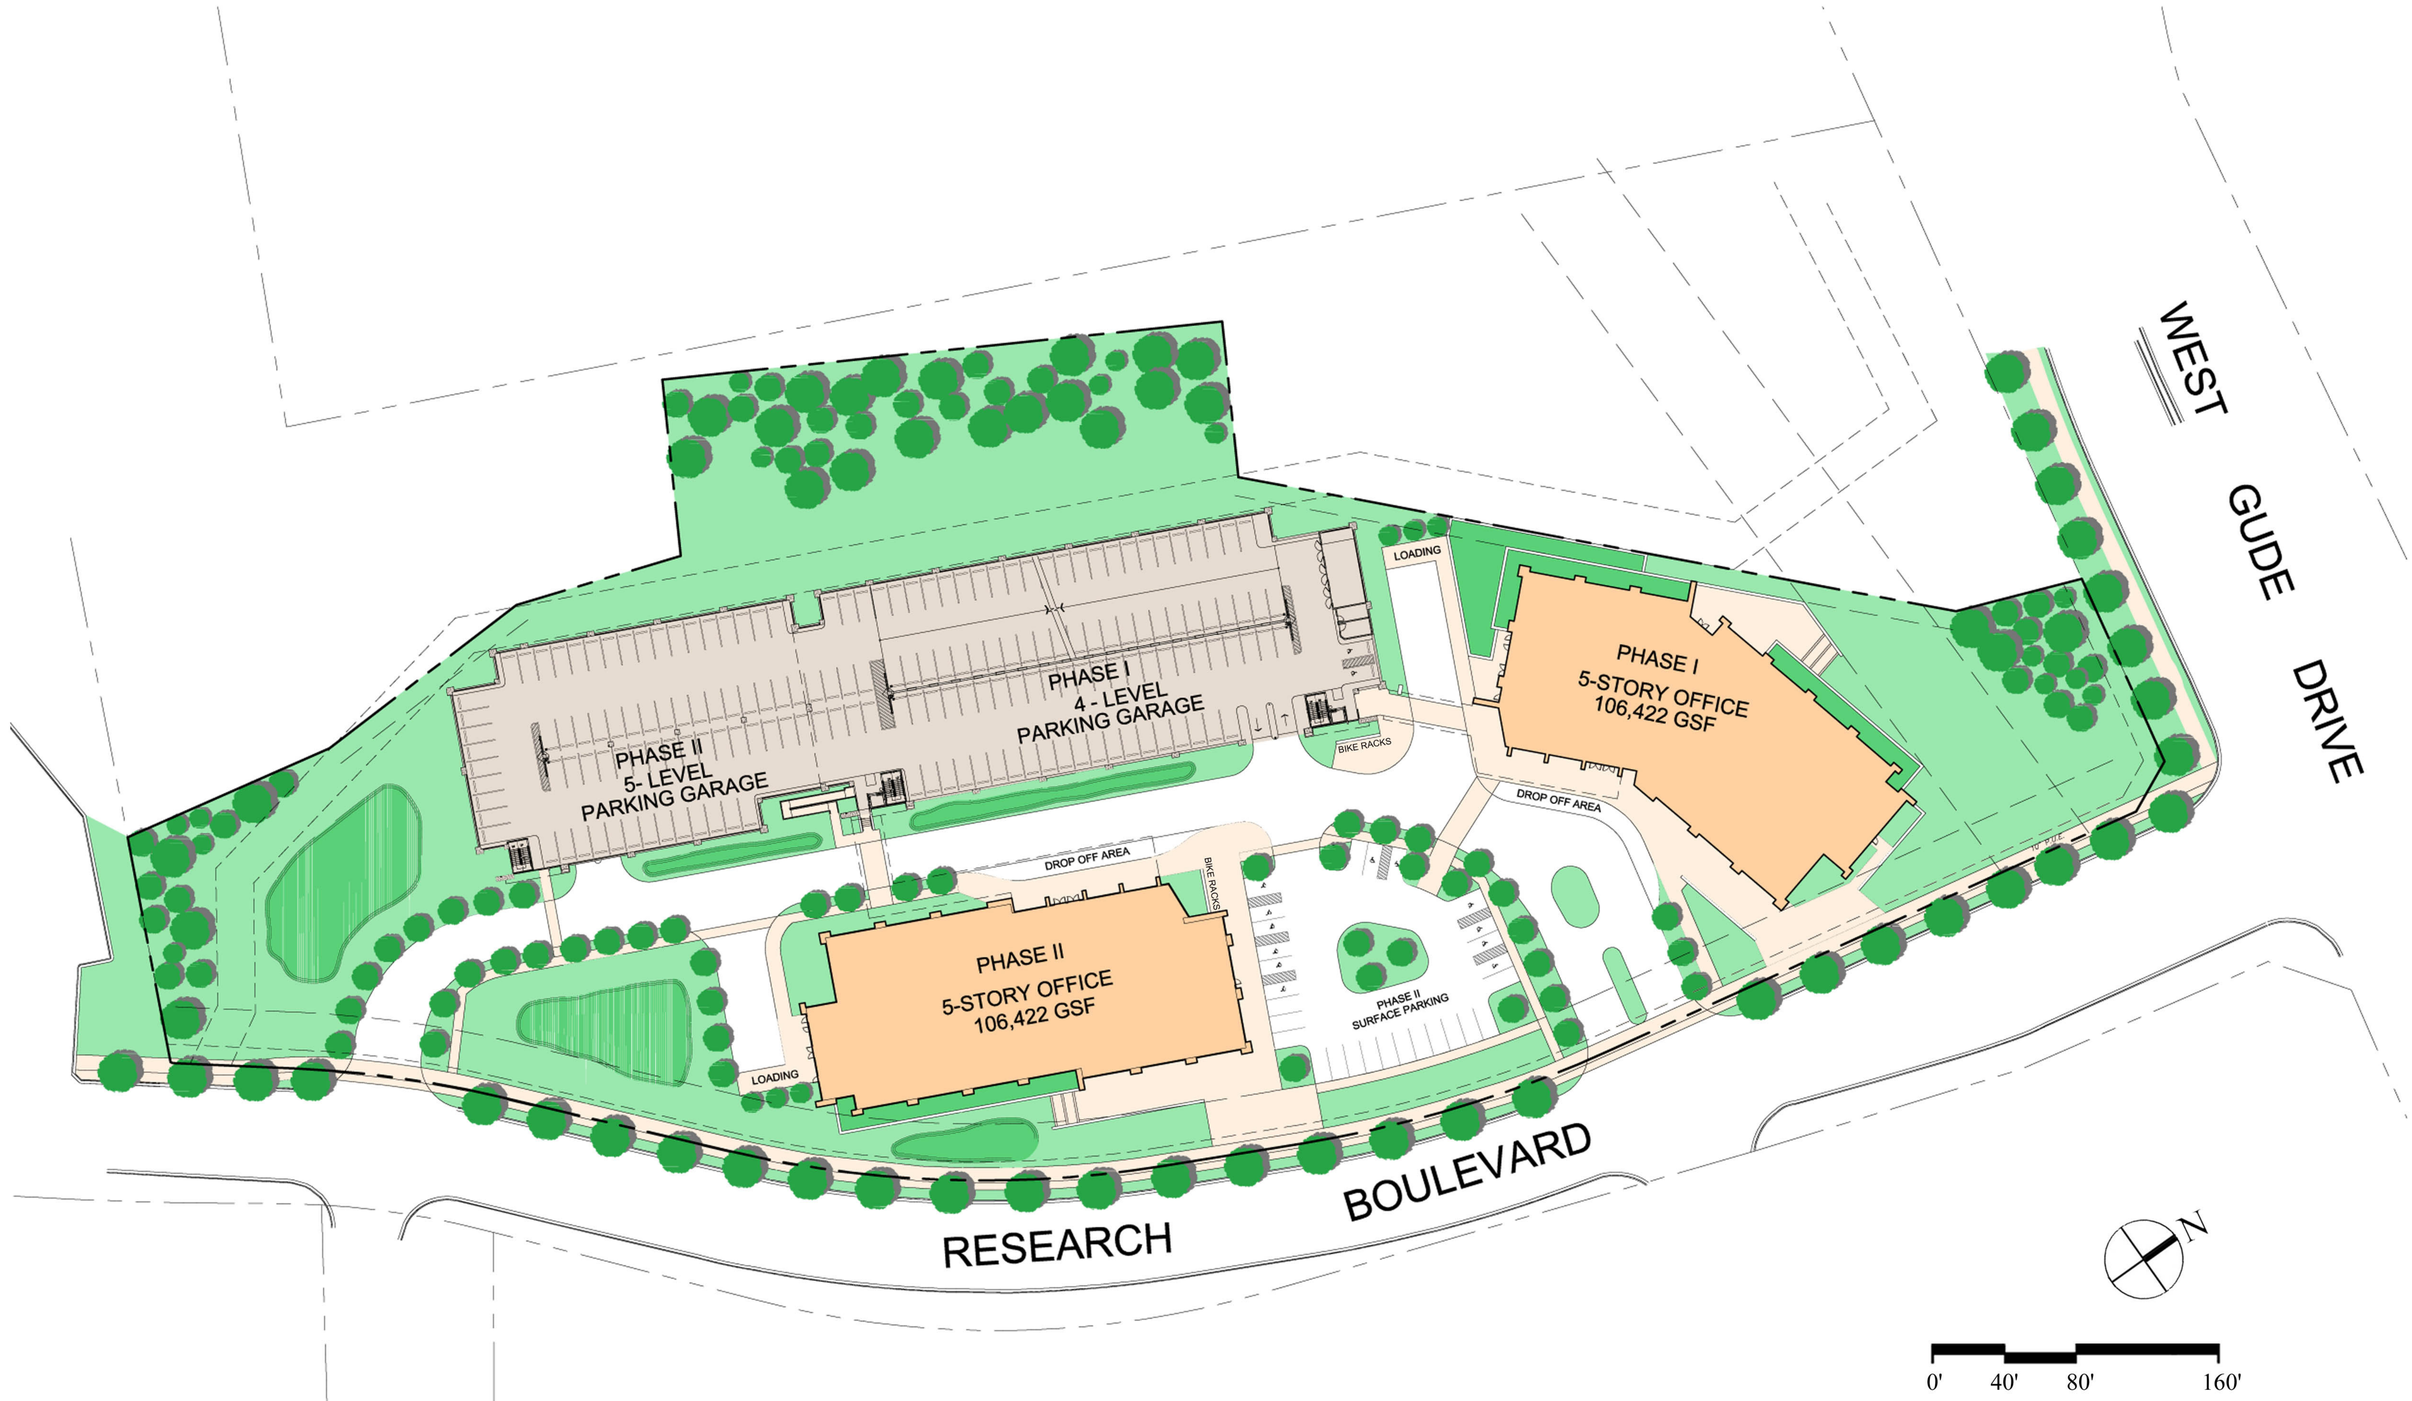

10/28/13

LERNER ENTERPRISES

KEY WEST CENTER AT FALLSGROVE

SITE PLAN

DVA architects
ARCHITECTURE * PLANNING * INTERIORS
400 PROFESSIONAL DRIVE, SUITE 200, GAITHERSBURG, MD 20879
PH: (301) 590-8900, FAX (301) 590-8620 WWW.DVA-ARCH.COM