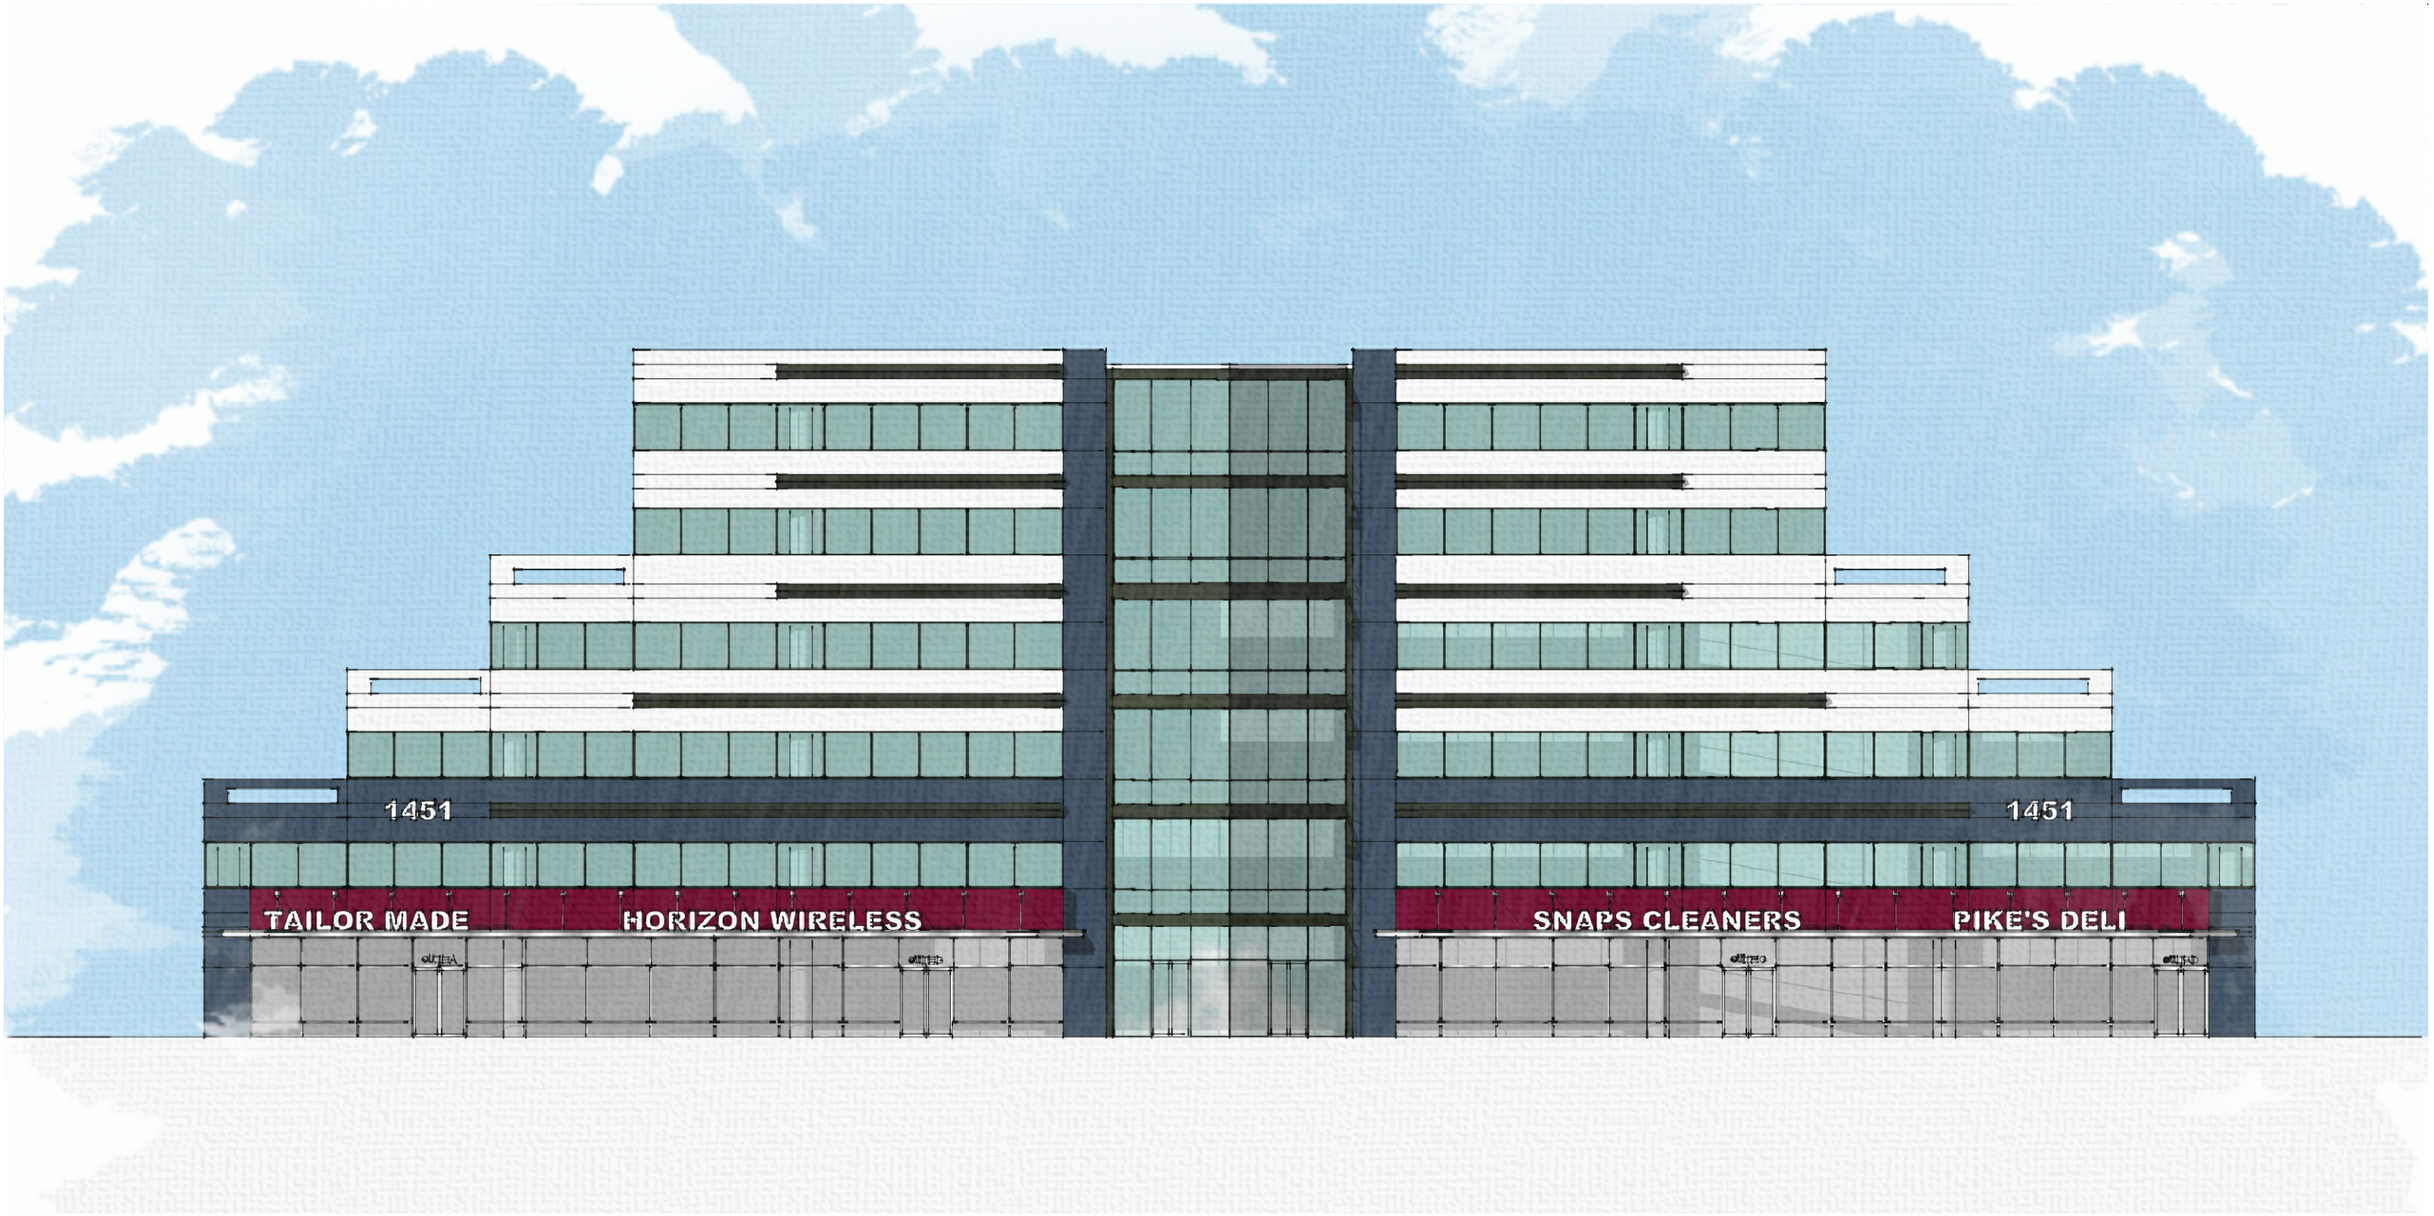

GTM

WOODMONT PLACE

ELEVATION

G T M ARCHITECTS

GTM PROJECT: 13.0392 1451 ROCKVILLE PIKE 02/28/14

COPYRIGHT 2012, GTM ARCHITECTS, INC.

7735 OLD GEORGETOWN ROAD, SUITE 700, BETHESDA, MD 20814 - TEL: (240) 333-2000 - FAX: (240) 333-2001