SISTER 8 RAFTERS

REPLACE 32 ft. BEAM P2 B2 - B4 (□)

REPLACE 3 BRACES P2 B3 (⊢)

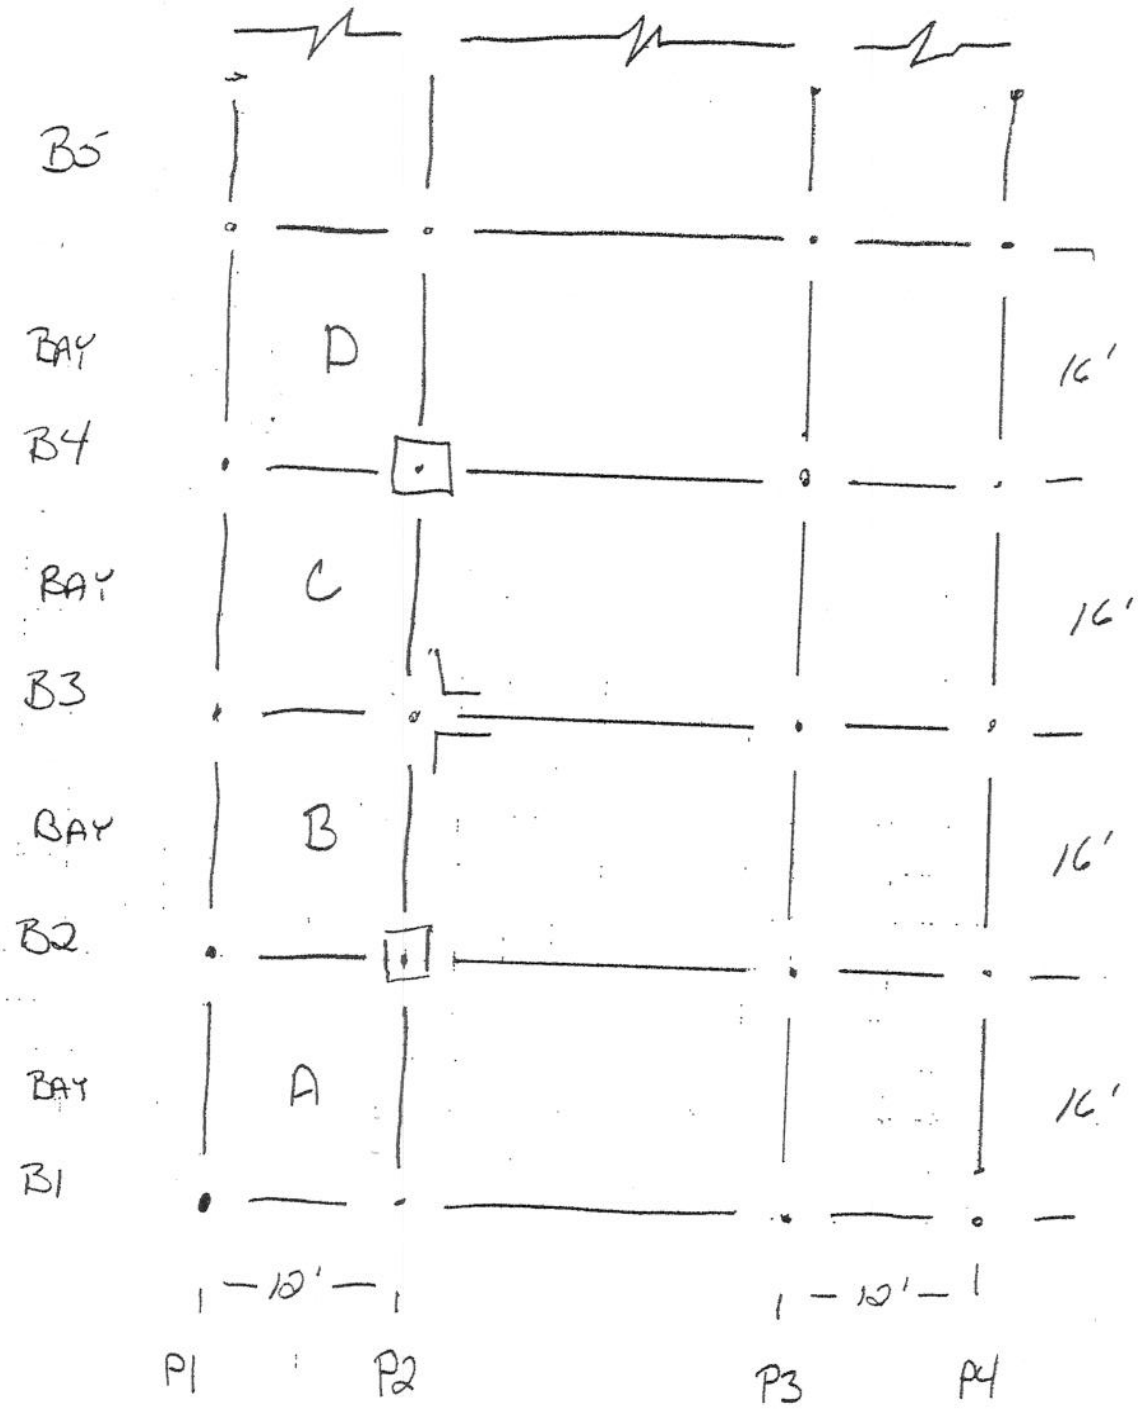

NOT TO SCALE