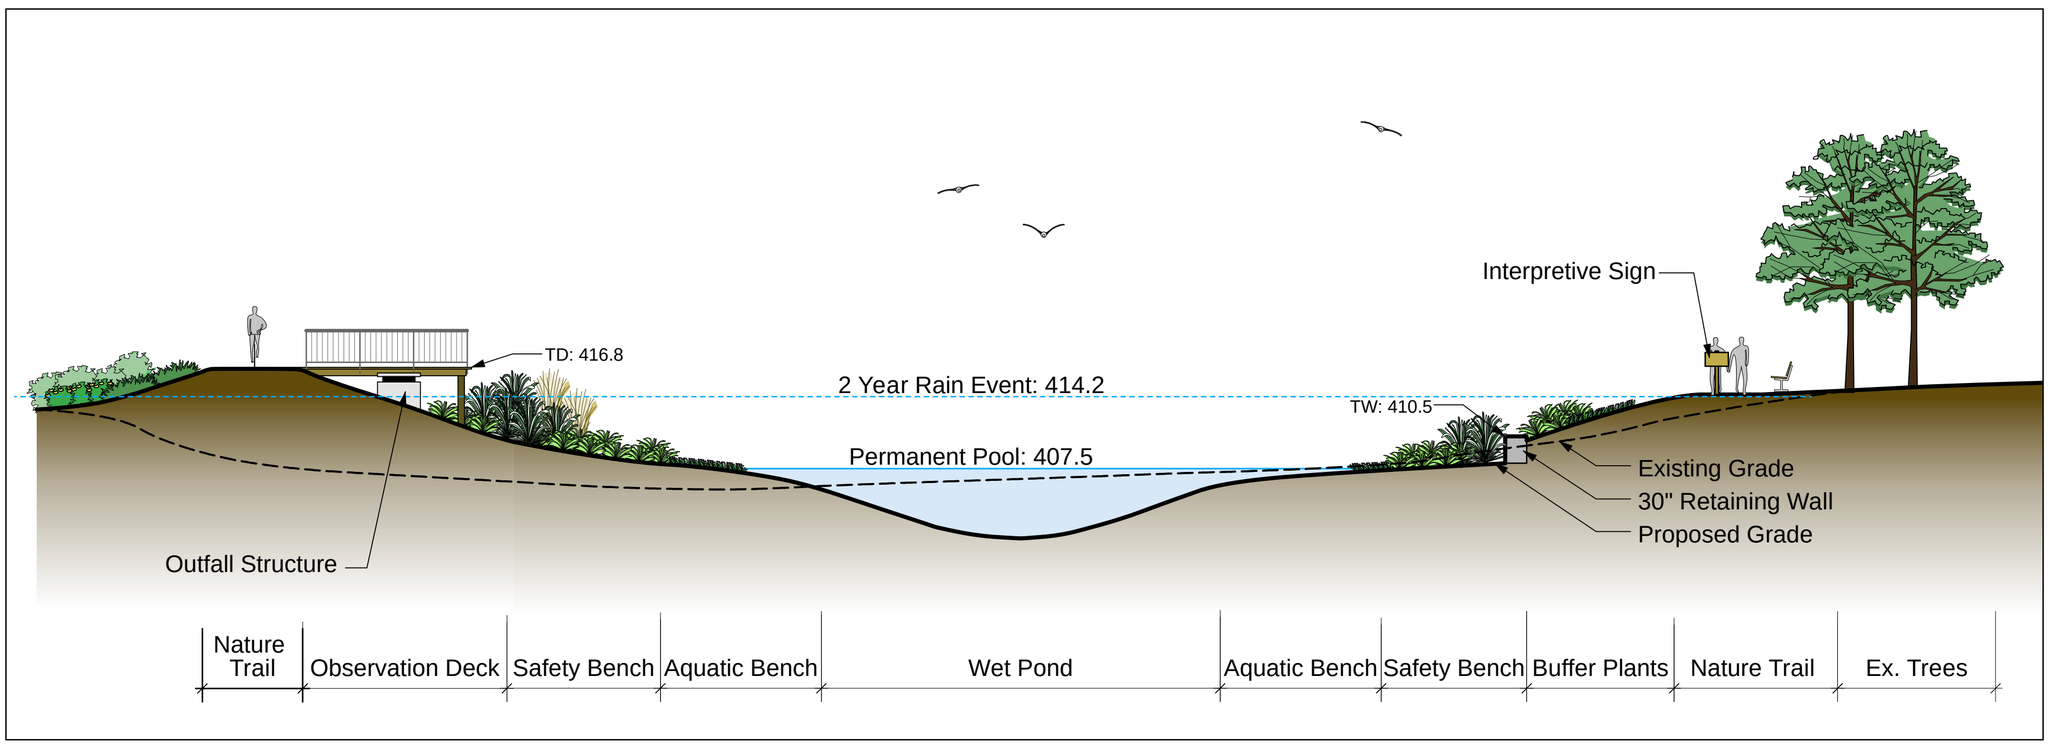

Section A - A' - Observation Deck

0 2.5' 5' 10' 15' 25'
SCALE: 1" = 10'

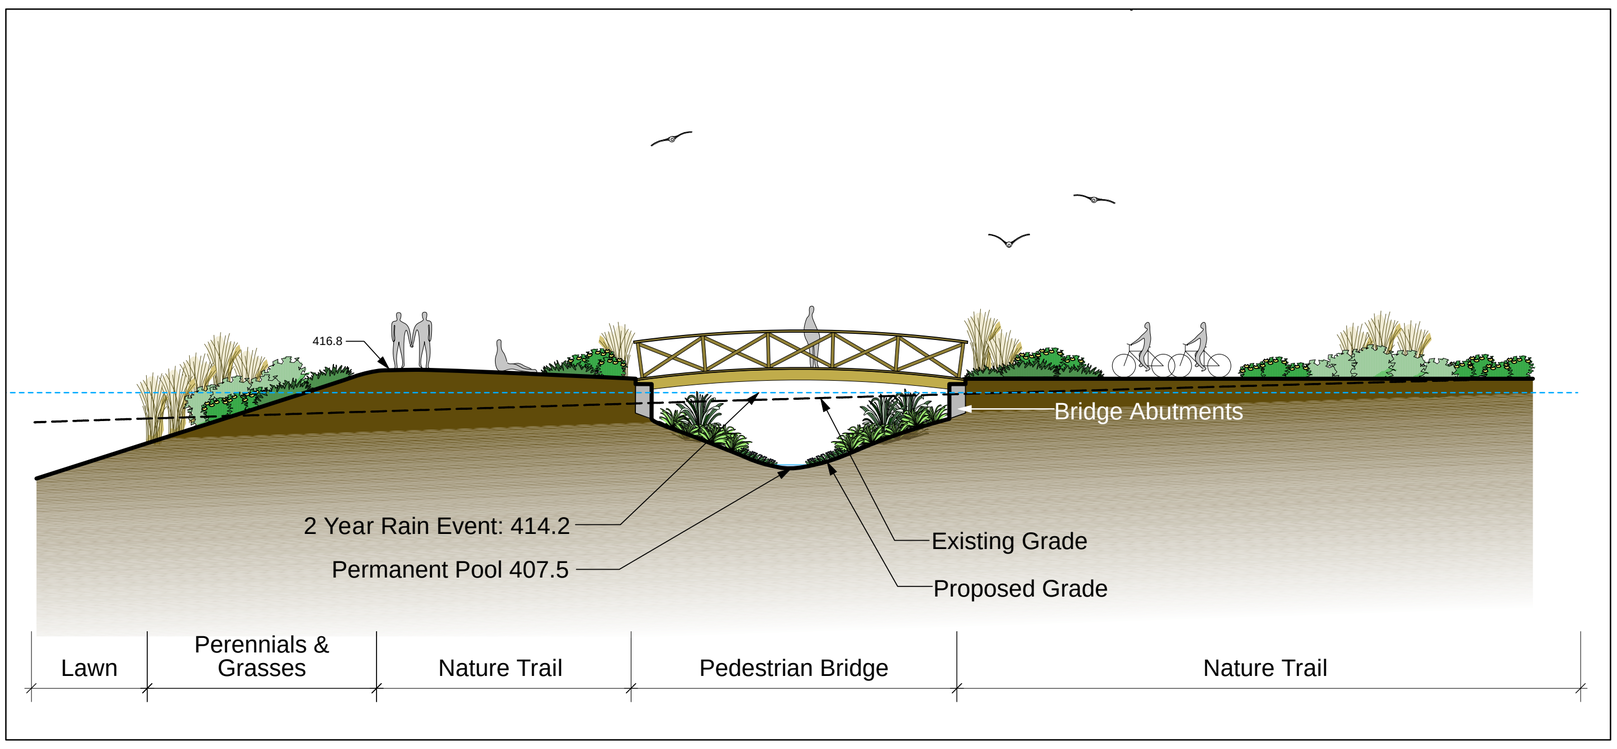

Section B - B' - Bridge

0 2.5' 5' 10' 15' 25'
SCALE: 1" = 10'

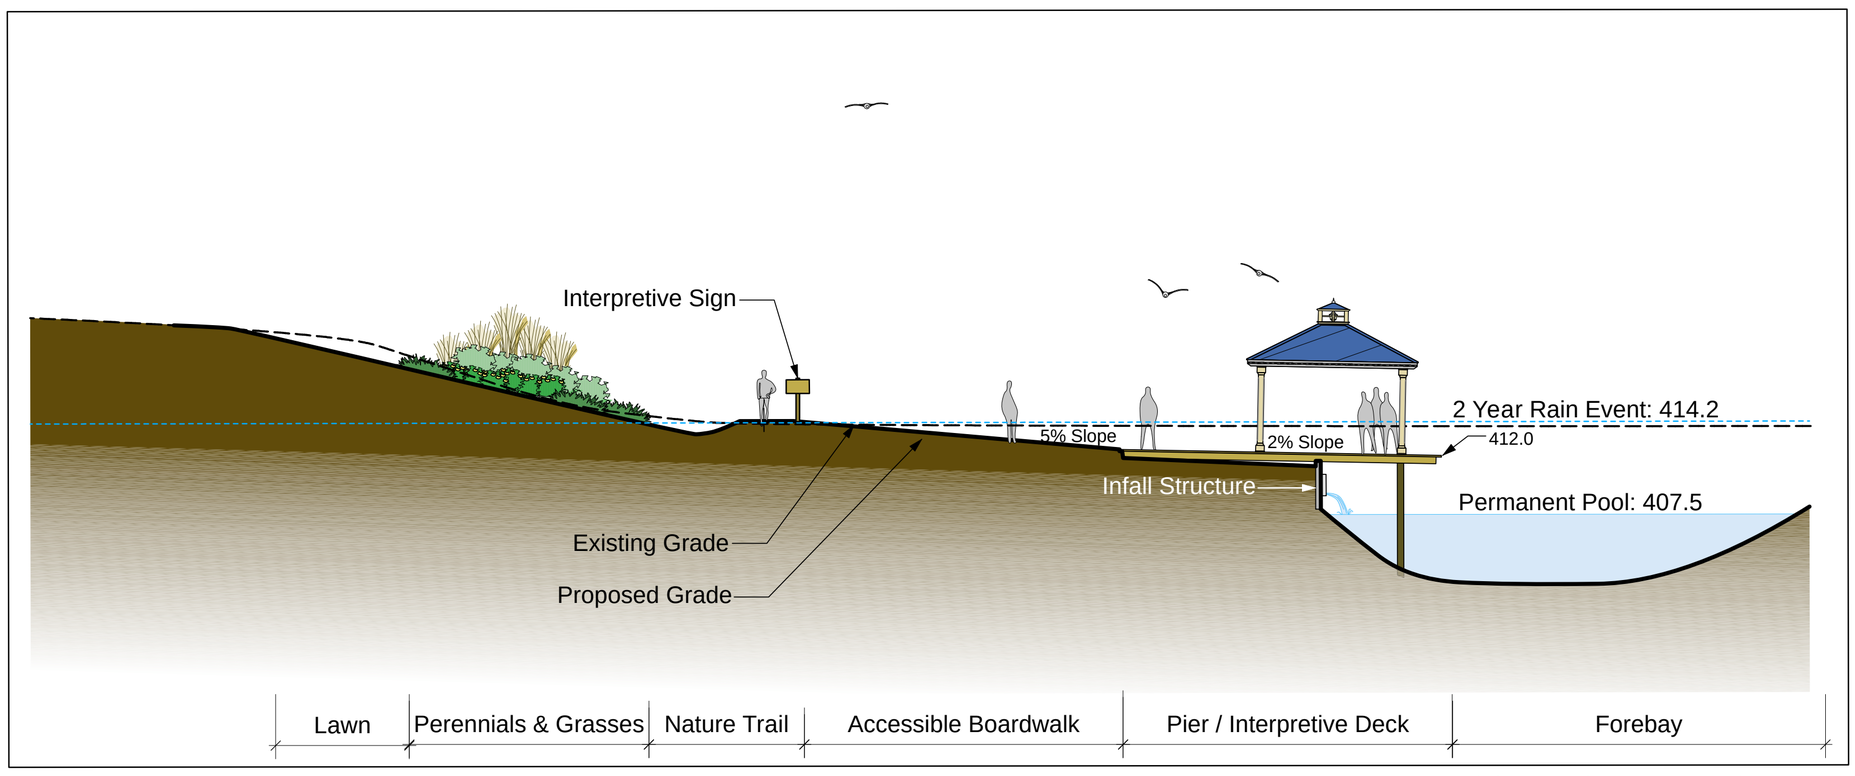

Section C - C' - Interpretive Deck

0 2.5' 5' 10' 15' 25'
SCALE: 1" = 10'

L2 of 2

09-21-2006

Sections

College Gardens Park
Rockville, MD

SLATER ASSOCIATES, INC.
5560 Sterrett Pl. Suite 302
Columbia, MD 21044
410.992.0212 - fax
410.992.0001 - phone
www.slaterassociates.com
Landscape Architecture • Site Planning • Land Planning