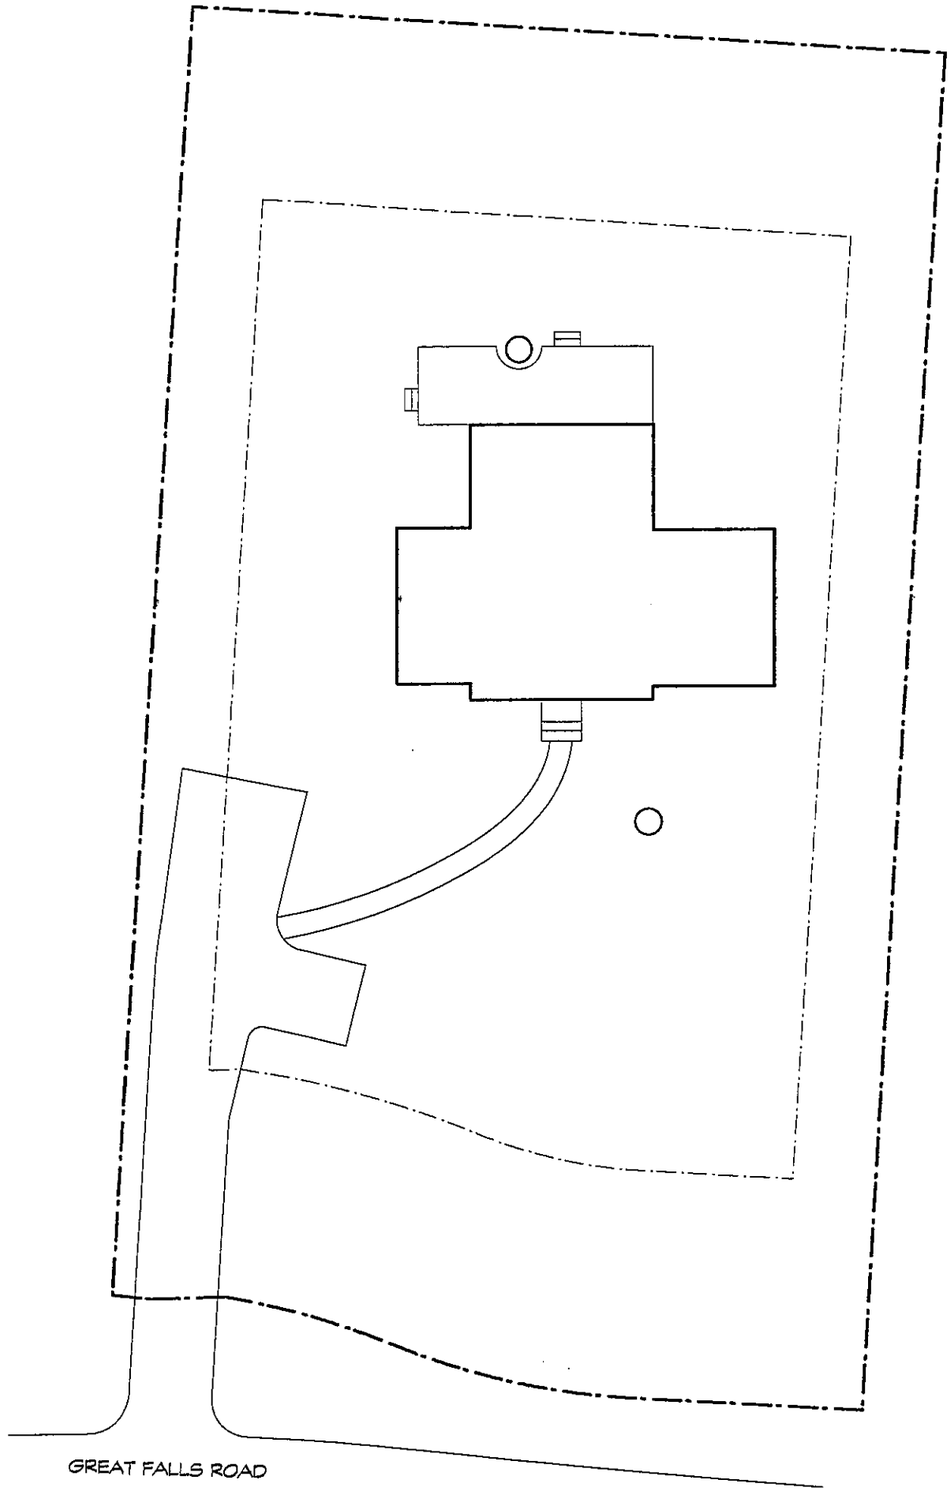


EXISTING SITE PLAN

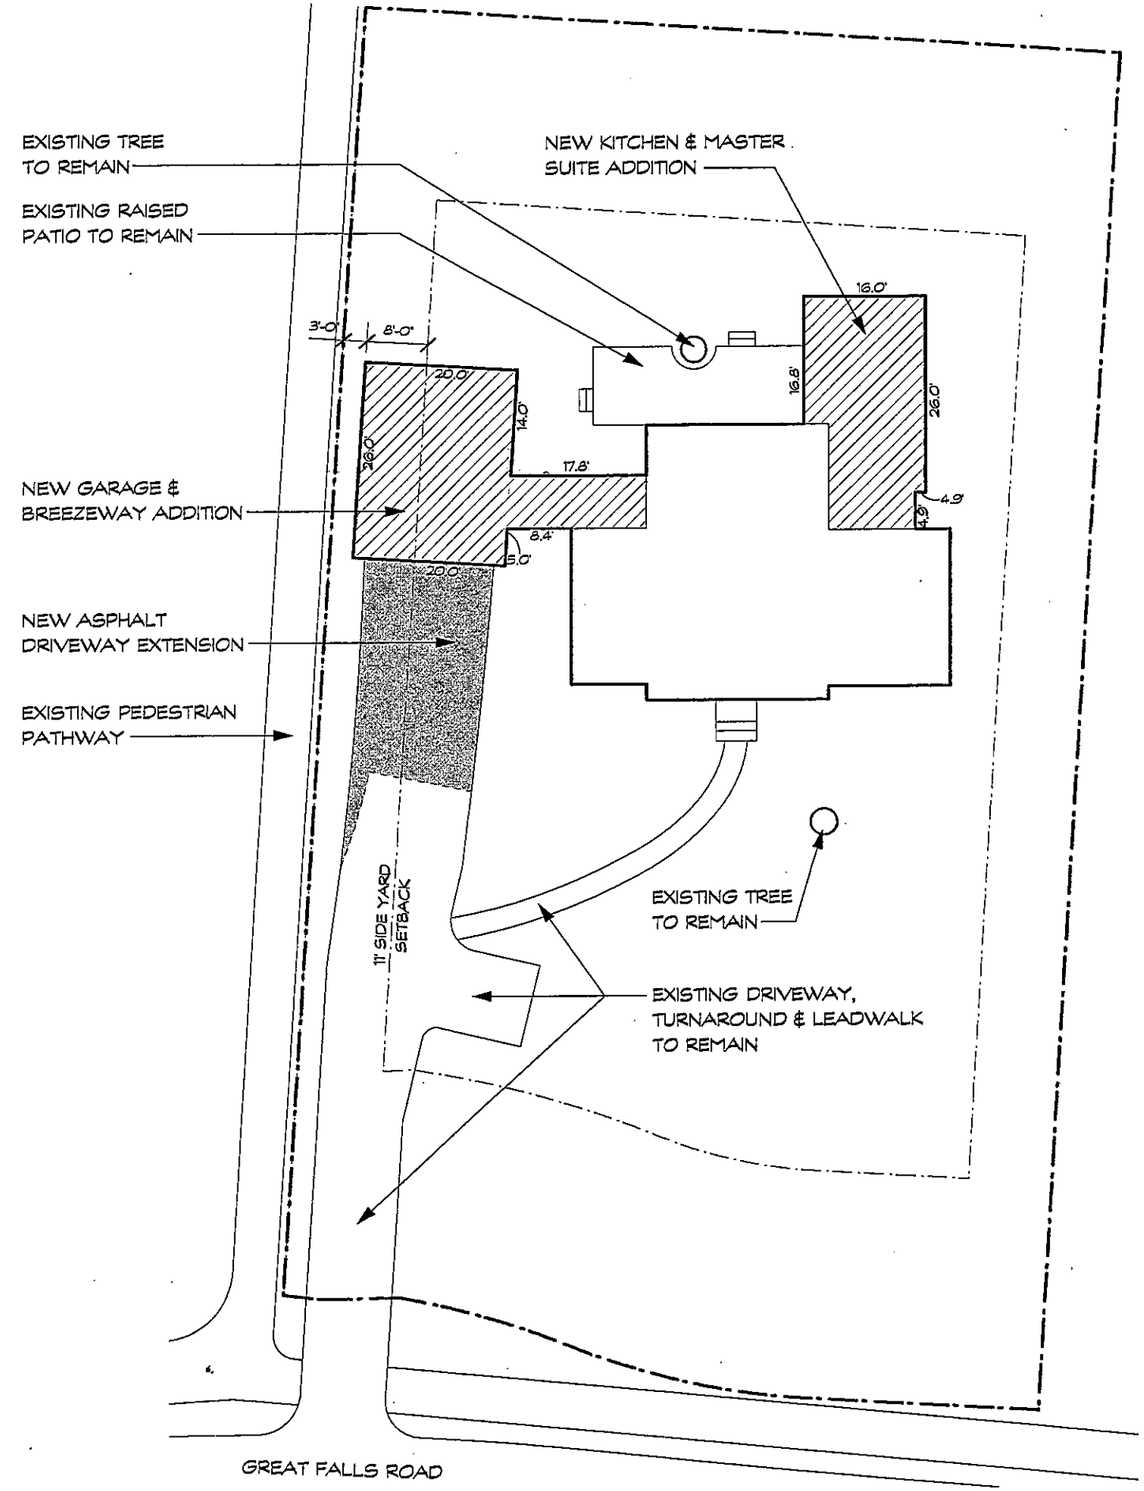


PROPOSED SITE PLAN



BENNETT FRANK McCARTHY
architects, inc.
1400 Spring Street, Suite 320, Silver Spring, Maryland 20910-2755
(301) 585-2222 www.bfmarch.com fax (301) 585-8917

ARGENTIERI ADDITION
315 Great Falls Road, Rockville, MD 20850

EXISTING & PROPOSED SITE PLANS
Scale: 1" = 20'-0"

#1238

A-0

15 Feb 2013

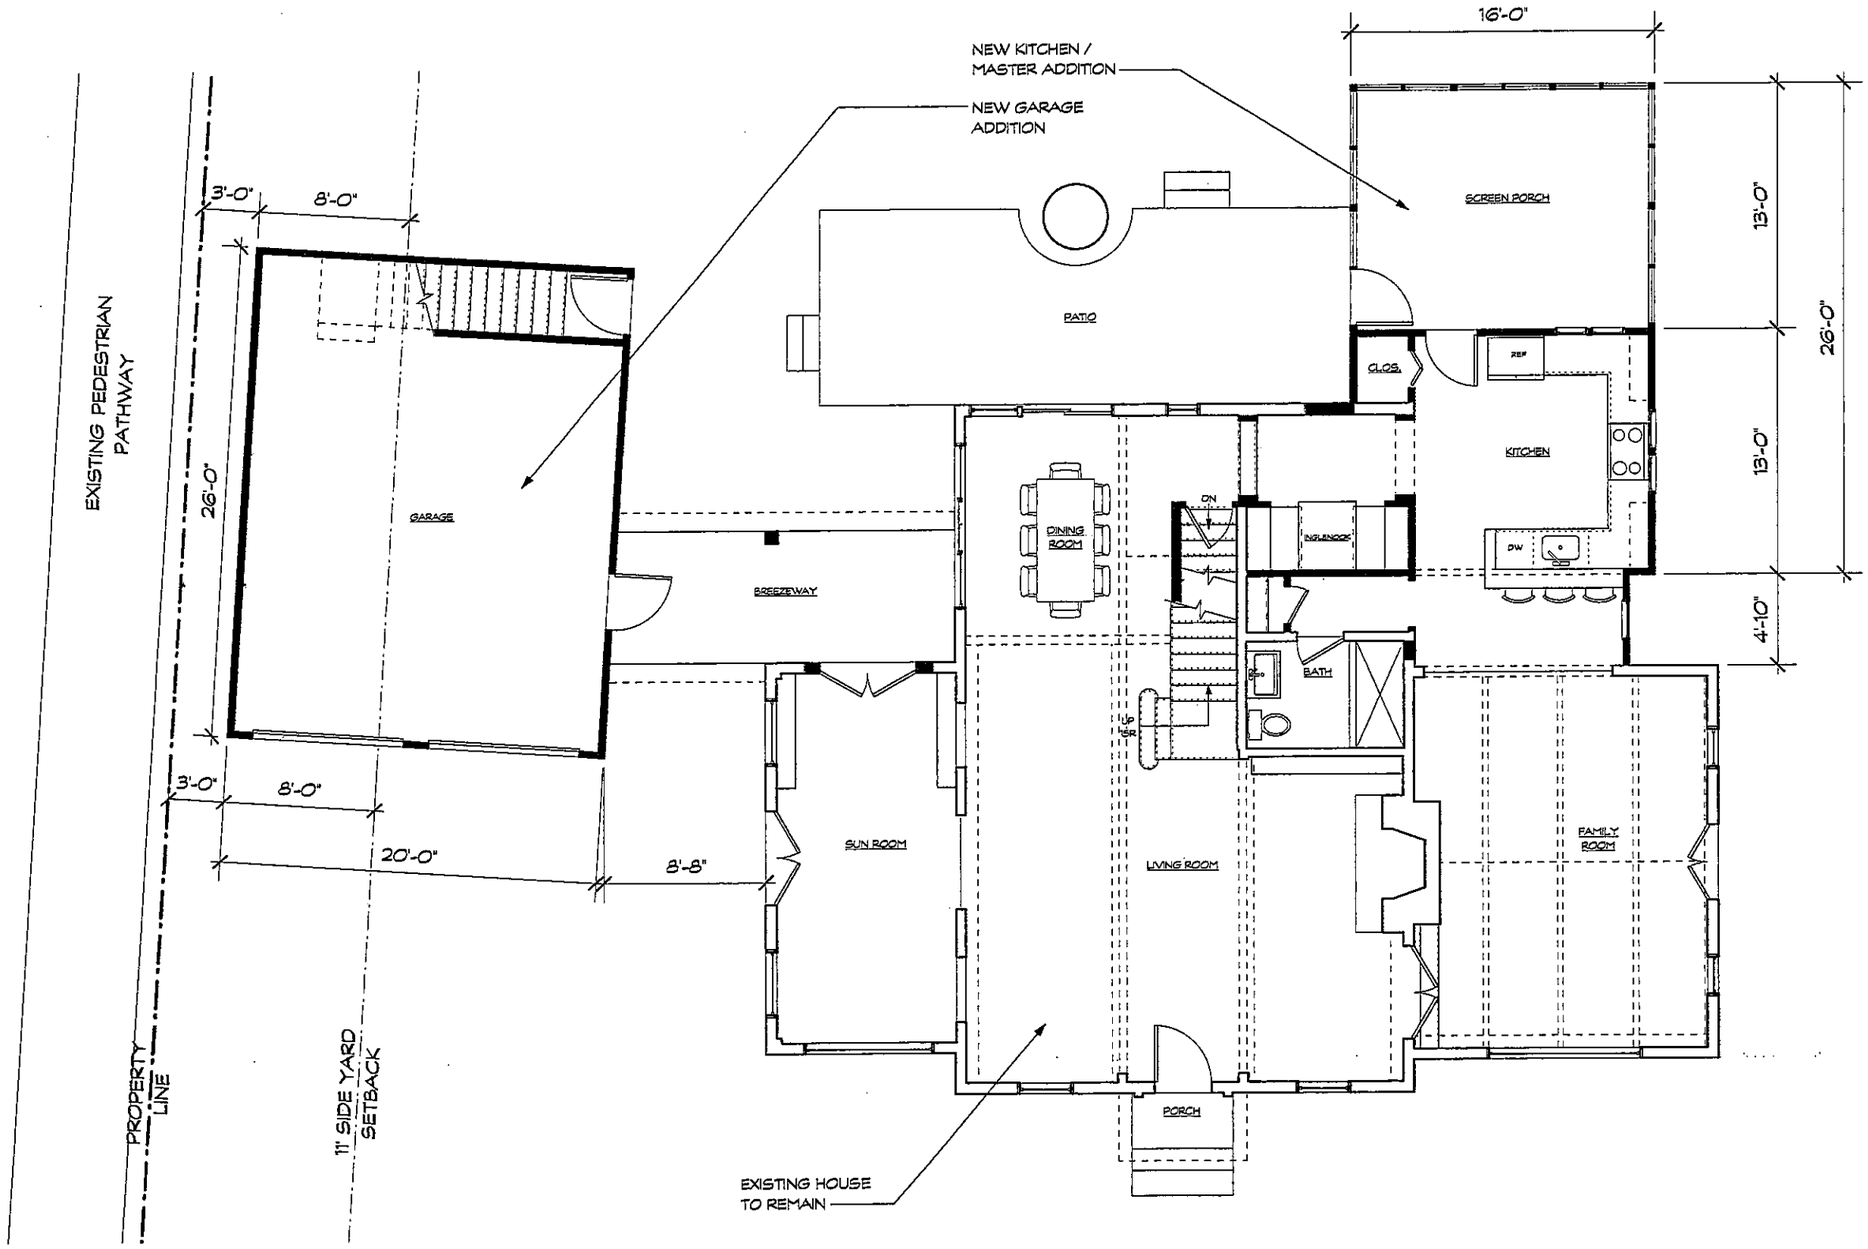


1ST FLOOR PLAN

EXISTING WALLS / PARTITIONS

NEW WALLS / PARTITIONS

BENNETT FRANK McCARTHY
architects, inc.
1400 Spring Street, Suite 320, Silver Spring, Maryland 20910-2755
(301) 585-2222 www.bfmarch.com fax (301) 585-8917

ARGENTIERI ADDITION
315 Great Falls Road, Rockville, MD 20850

PROPOSED FIRST FLOOR PLAN
Scale: 1/8" = 1'-0"

#1238

A-1

15 Feb 2013

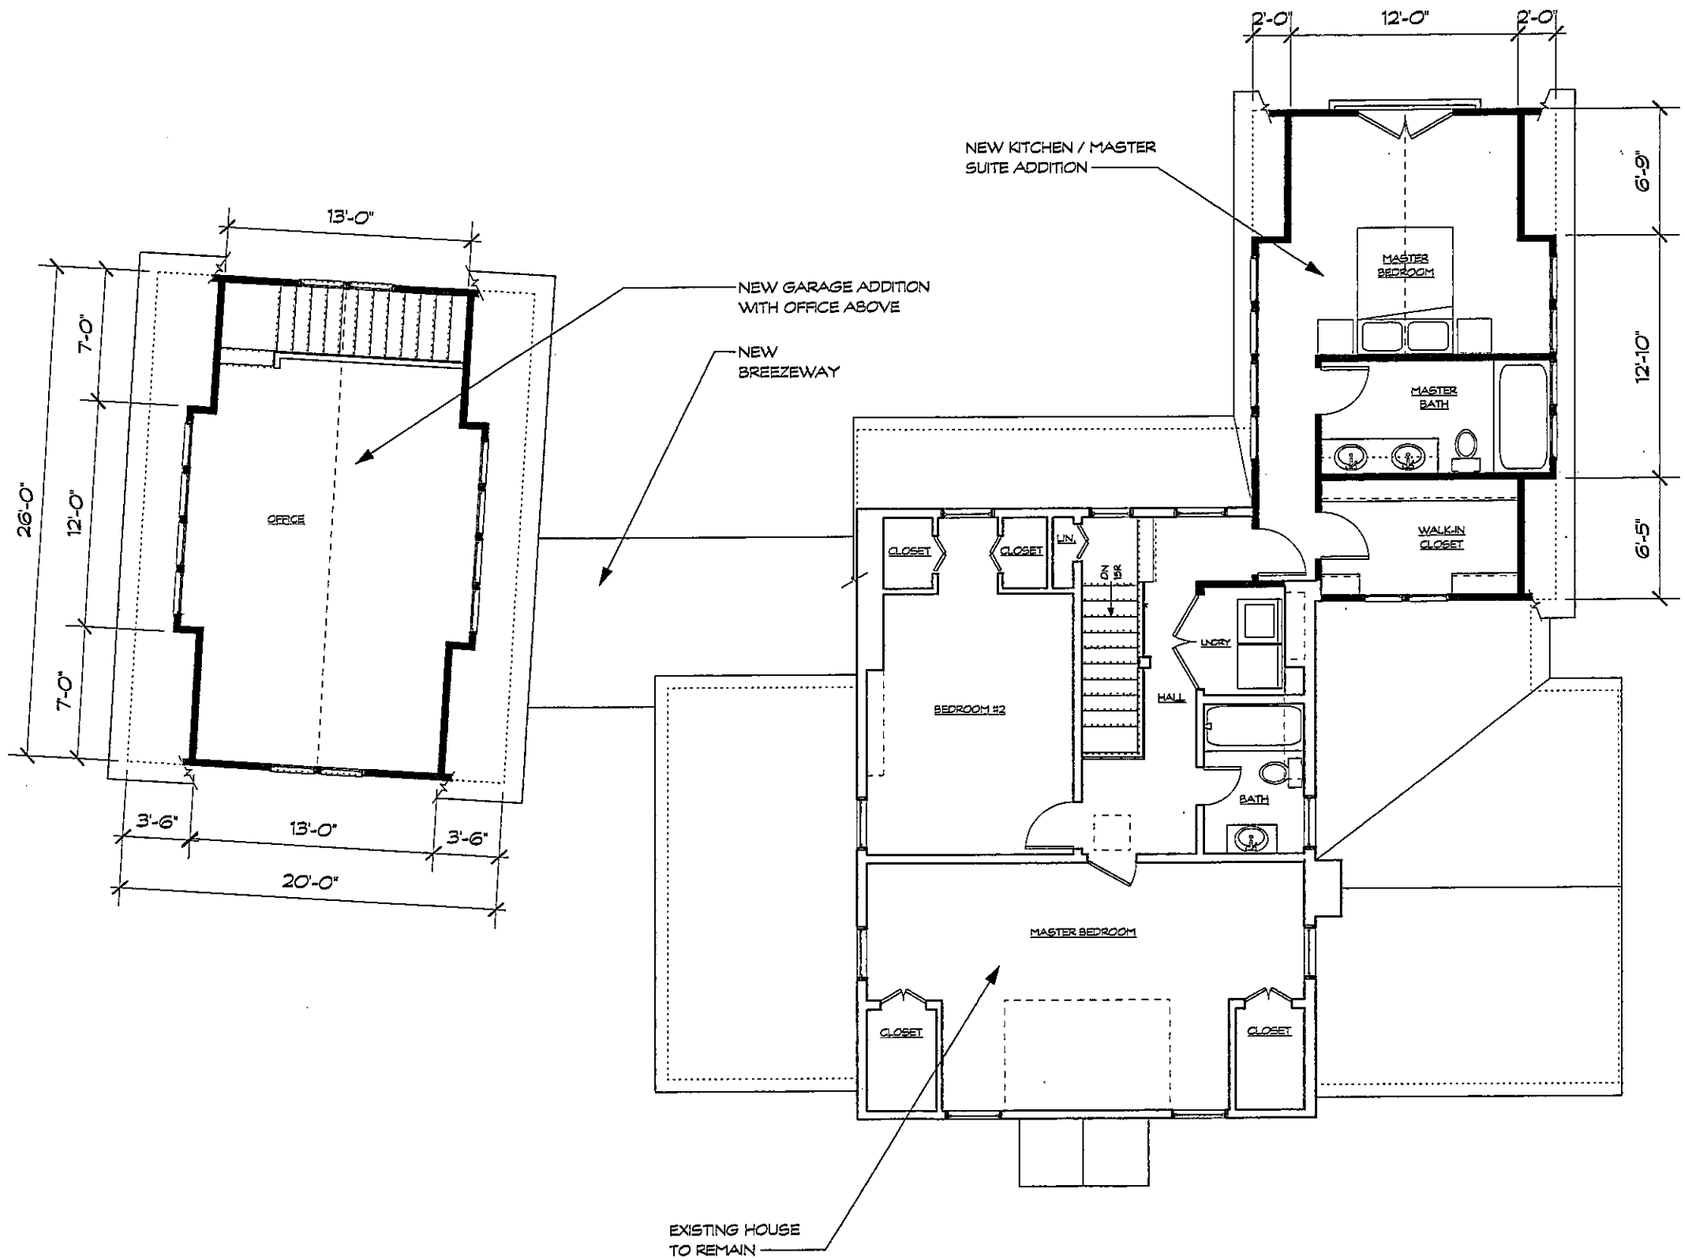


2ND FLOOR PLAN

EXISTING WALLS / PARTITIONS

NEW WALLS / PARTITIONS

BENNETT FRANK McCARTHY
architects, inc.
1400 Spring Street, Suite 320, Silver Spring, Maryland 20910-2755
(301) 585-2222 www.bfmarch.com fax (301) 585-8917

ARGENTIERI ADDITION
315 Great Falls Road, Rockville, MD 20850

PROPOSED SECOND FLOOR PLAN
Scale: 1/8" = 1'-0"

#1238

A-2

15 Feb 2013

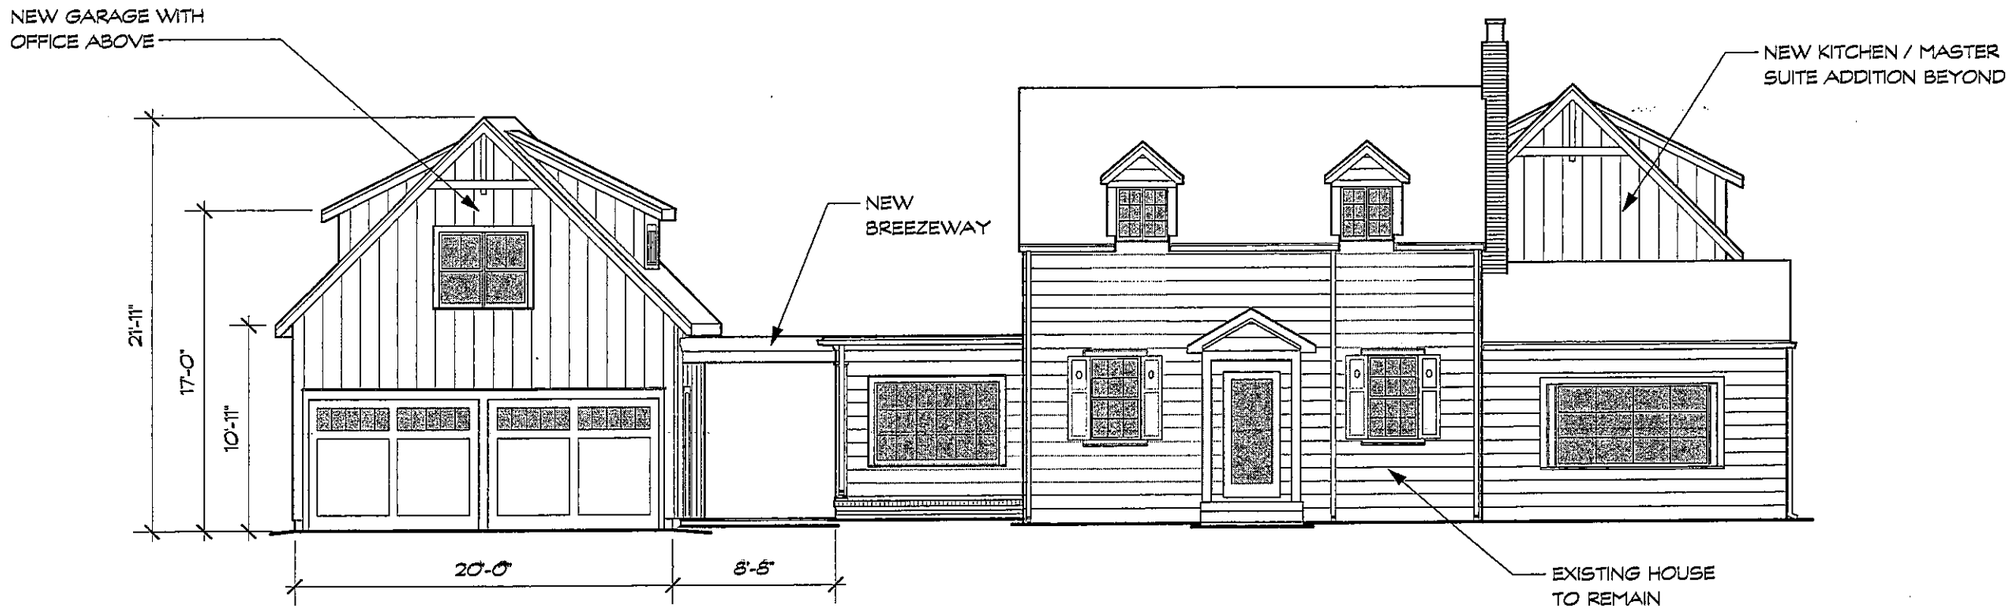


FRONT ELEVATION

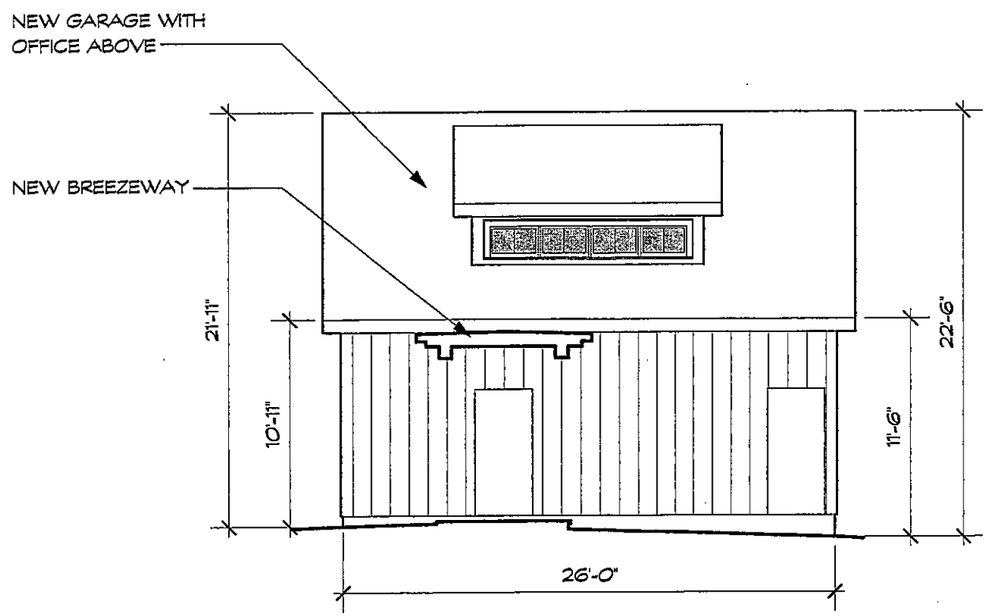


NORTH GARAGE ELEVATION

BENNETT FRANK McCARTHY
architects, inc.
1400 Spring Street, Suite 320, Silver Spring, Maryland 20910-2755
(301) 585-2222 www.bfmarch.com fax (301) 585-8917

ARGENTIERI ADDITION
315 Great Falls Road, Rockville, MD 20850

#1238

PROPOSED ELEVATIONS
Scale: 1/8" = 1'-0"

A-3

15 Feb 2013

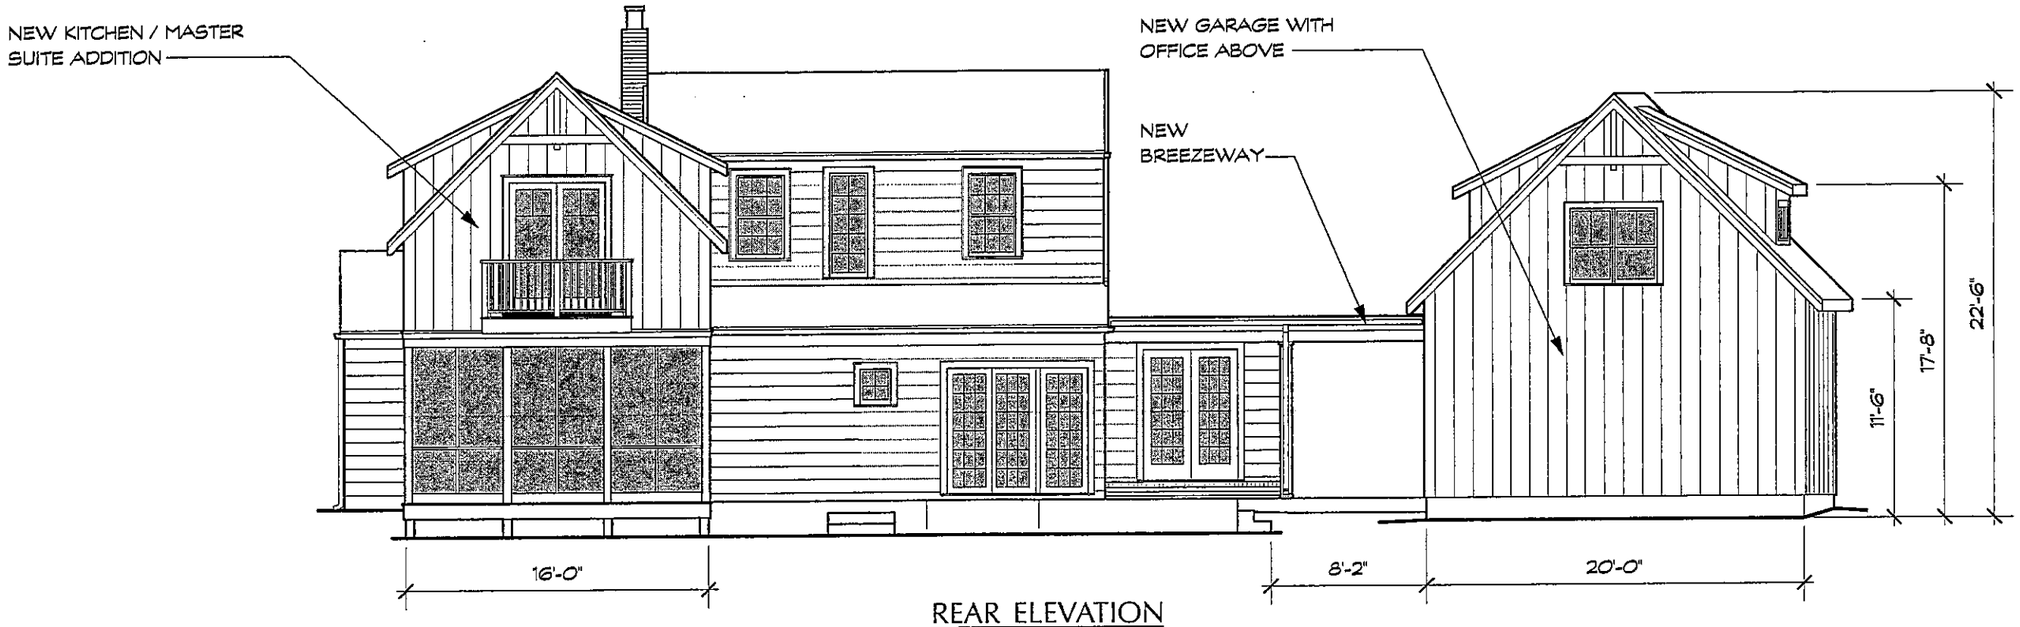


REAR ELEVATION

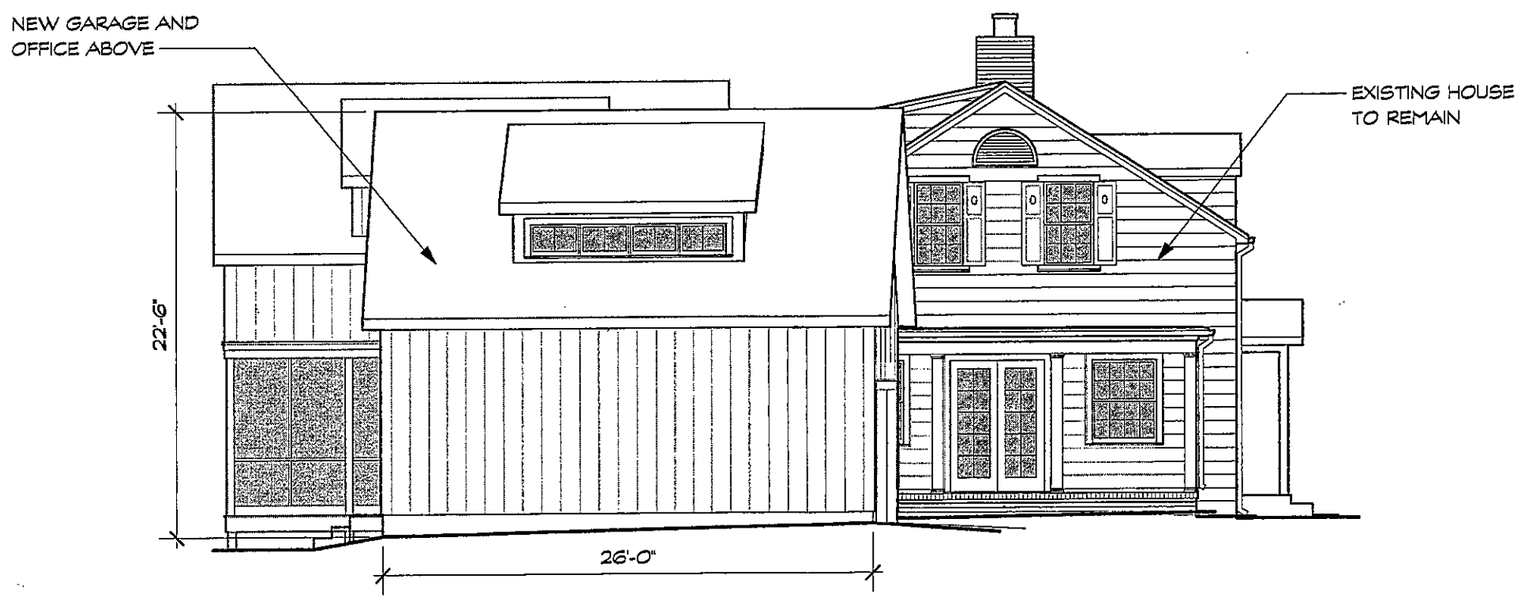


SOUTH ELEVATION

BENNETT FRANK McCARTHY
architects, inc.
1400 Spring Street, Suite 320, Silver Spring, Maryland 20910-2755
(301) 585-2222 www.bfmarch.com fax (301) 585-8917

ARGENTIERI ADDITION
315 Great Falls Road, Rockville, MD 20850

#1238

PROPOSED ELEVATIONS
Scale: 1/8" = 1'-0"

A-4

15 Feb 2013