H

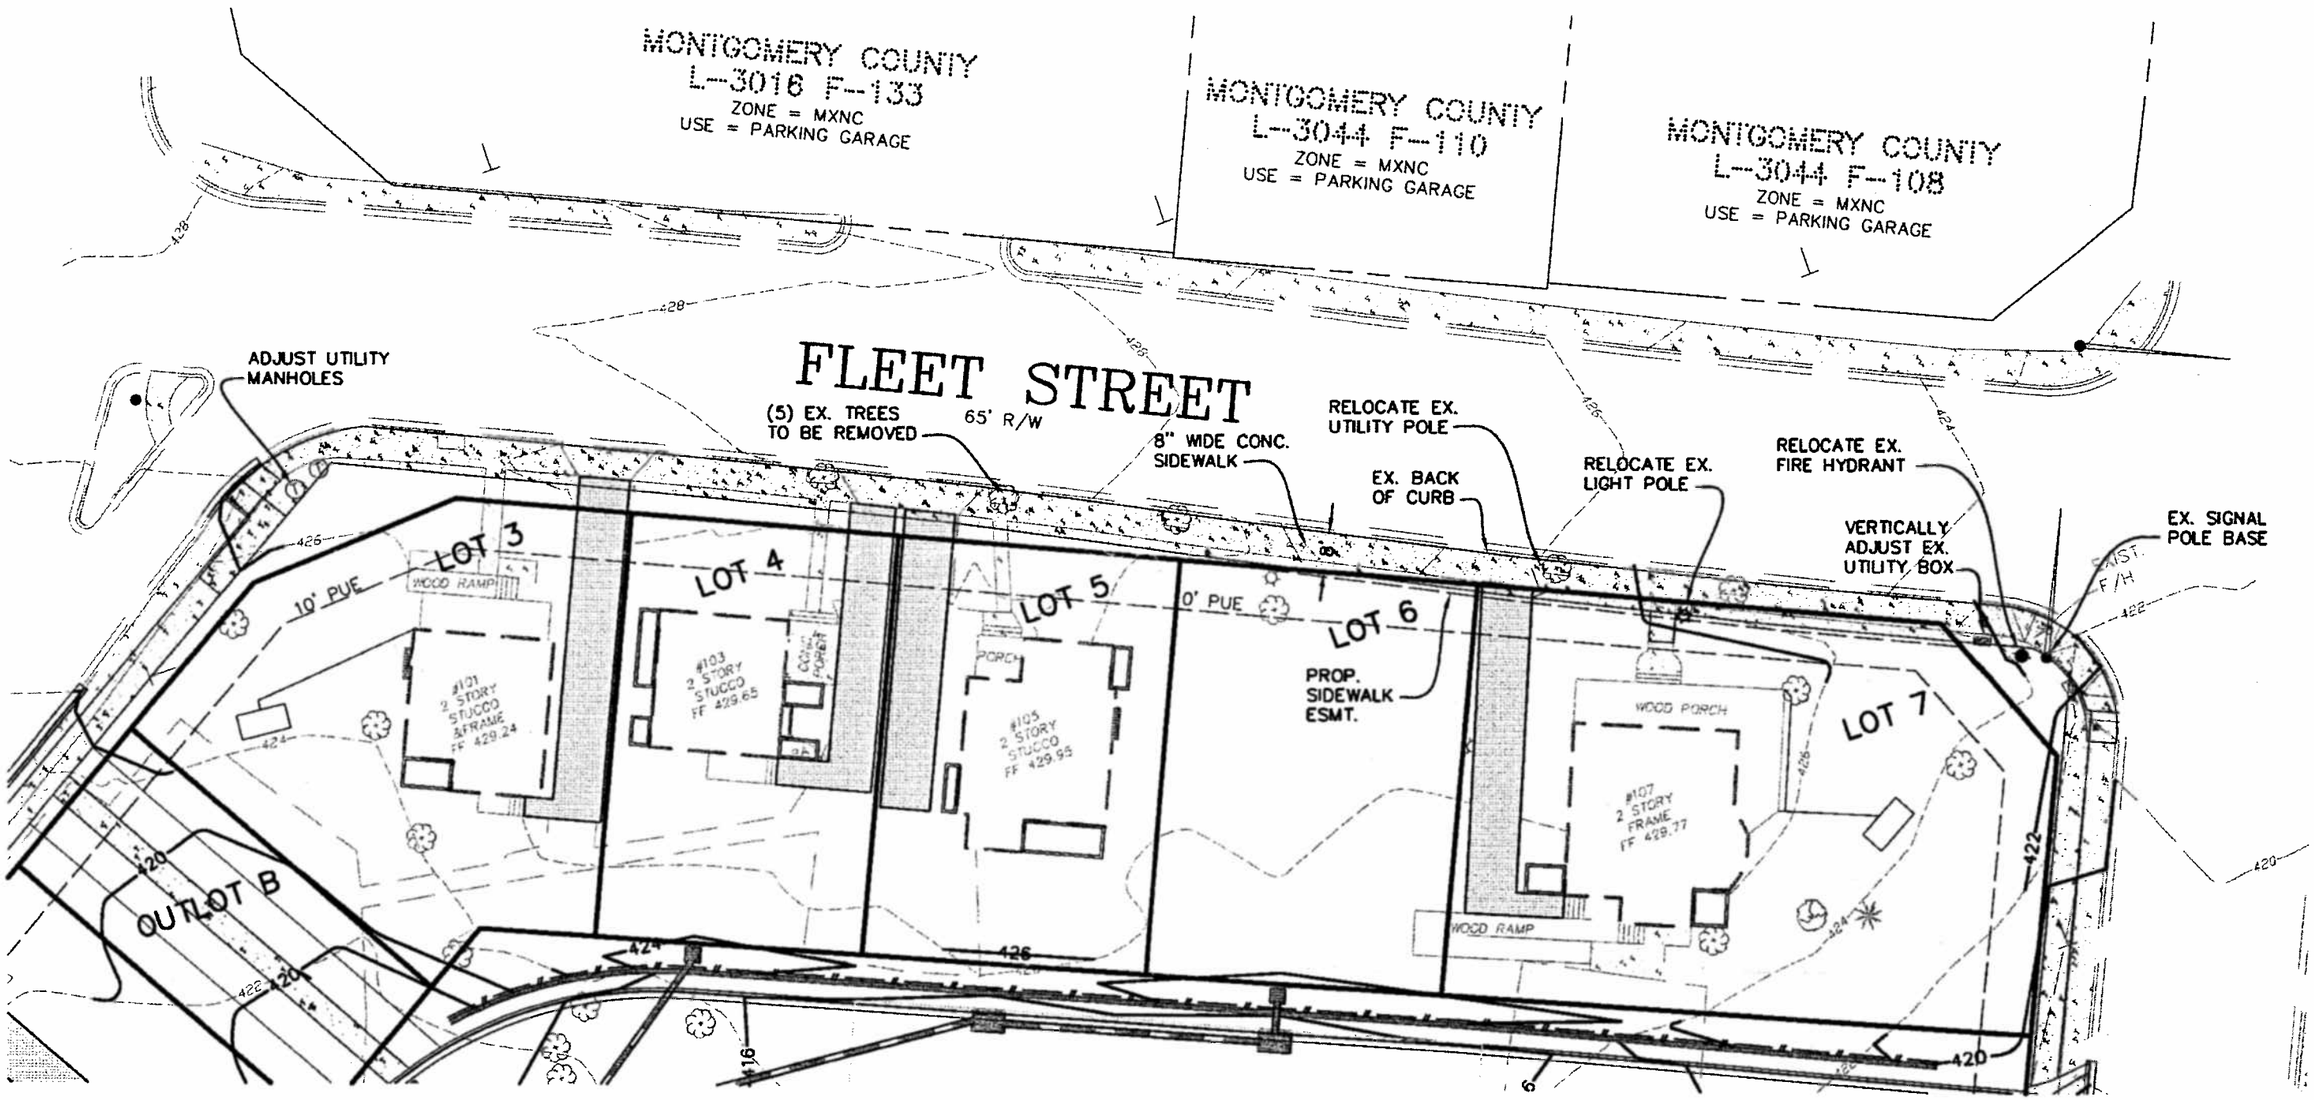

8' WIDE FLEET STREET CONCRETE SIDEWALK – EXHIBIT

VICTORY COURT SENIORS HOUSING

4TH E.D. – CITY OF ROCKVILLE – MONTGOMERY COUNTY, MD

MHG
Macris, Hendricks & Glascock, P.A.
Engineers • Planners
Landscape Architects
Surveyors
9220 Wightman Road, Suite 120
Montgomery Village, Maryland
20886-1279
Phone 301.670.0840
Fax 301.948.0693
www.mhgpa.com

Proj. Mgr.	Designer
MDP	MDP
Date	Scale
4-26-10	1" = 30'
Project No.	Sheet
08-111-11	1 of 1

I:\08111\dwg\EX_11_ALT SIDEWALK 10.dwg, MHG 11X17 8' SIDEWALK EXHIBIT, 4/26/2010 1:52:57 PM, Copyright 2009 Macris, Hendricks, & Glascock, P.A.