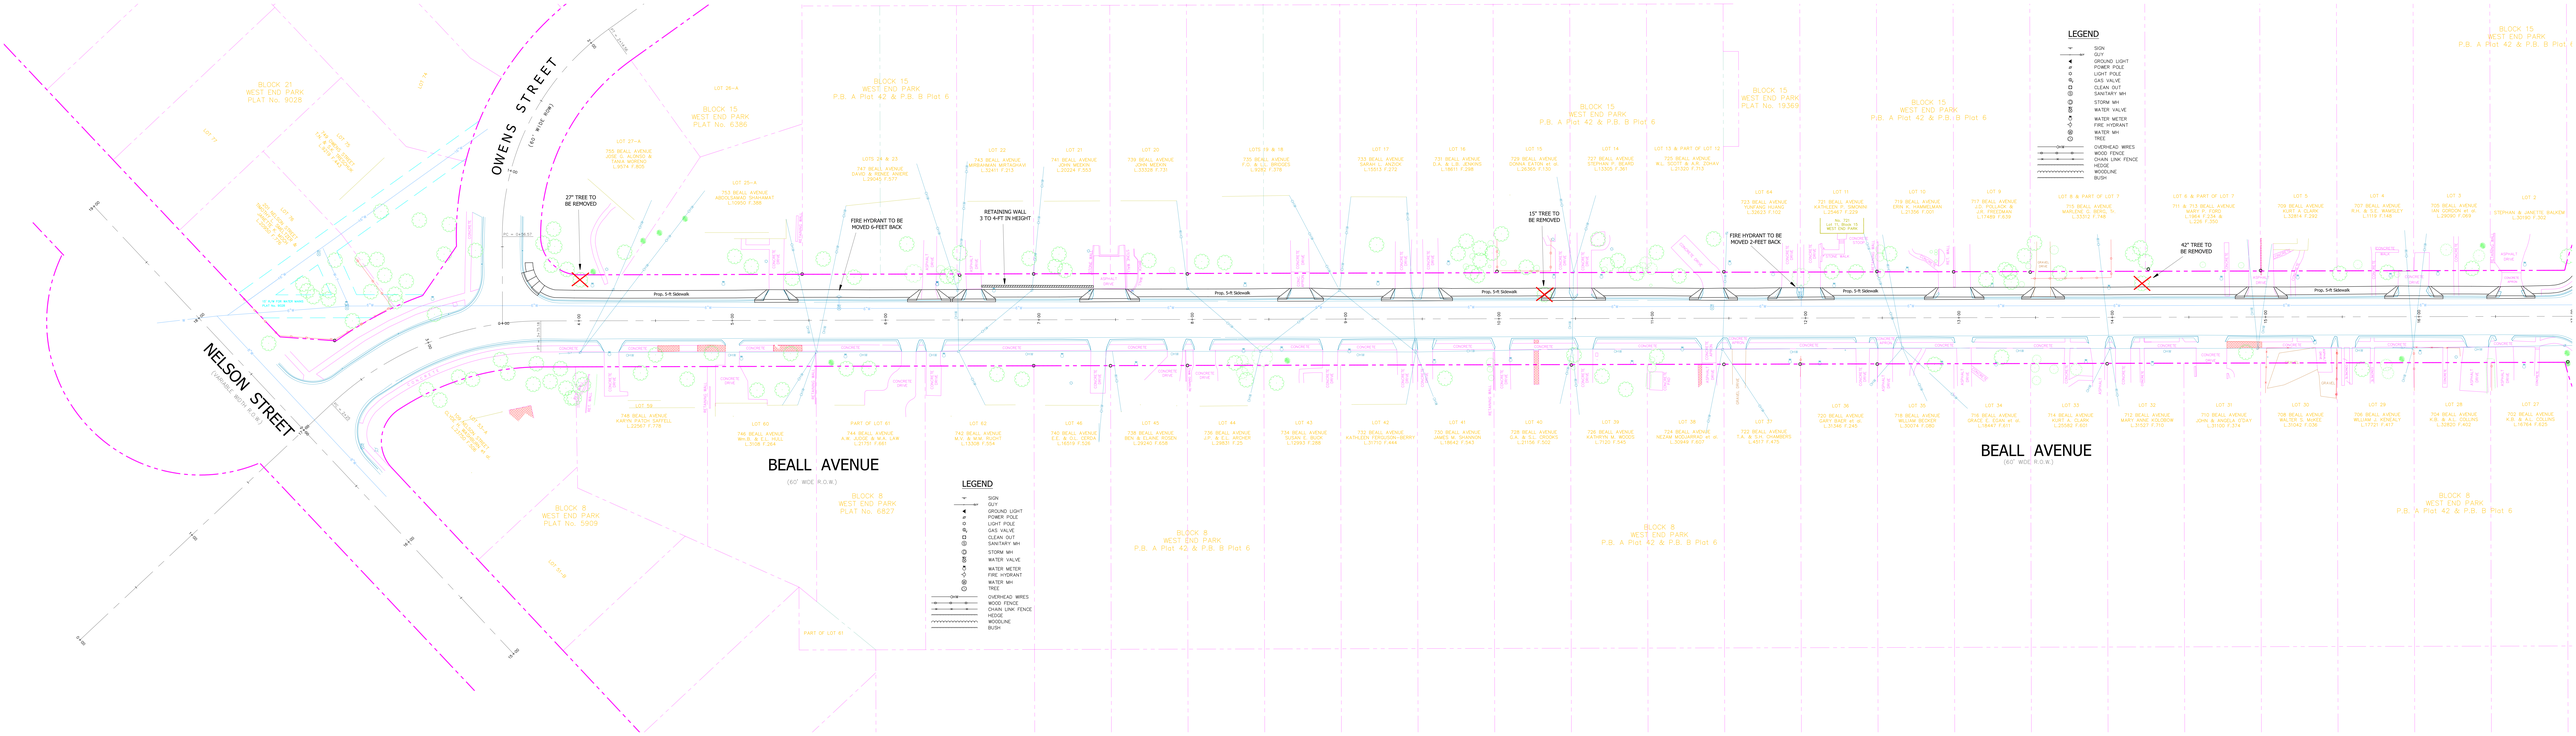
OWENS STREET
(50' WIDE R.O.W.)
NELSON STREET
(50' WIDE R.O.W.)
BEALL AVENUE
(60' WIDE R.O.W.)
BEALL AVENUE
(60' WIDE R.O.W.)
BLOCK 21
WEST END PARK
PLAT No. 9028
BLOCK 15
WEST END PARK
PLAT No. 6386
BLOCK 15
WEST END PARK
P.B. A Plat 42 & P.B. B Plat 6
BLOCK 15
WEST END PARK
PLAT No. 19369
BLOCK 8
WEST END PARK
PLAT No. 5909
BLOCK 8
WEST END PARK
PLAT No. 6827
BLOCK 8
WEST END PARK
P.B. A Plat 42 & P.B. B Plat 6
22" TREE TO BE REMOVED
FIRE HYDRANT TO BE MOVED 6-FEET BACK
RETAINING WALL 3 TO 4-FT IN HEIGHT
15" TREE TO BE REMOVED
FIRE HYDRANT TO BE MOVED 2-FEET BACK
42" TREE TO BE REMOVED
Prop. 5-ft Sidewalk
LEGEND
SIGN
GUY
GROUND LIGHT
POWER POLE
LIGHT POLE
GAS VALVE
CLEAN OUT
SANITARY MH
STORM MH
WATER VALVE
WATER METER
FIRE HYDRANT
WATER MH
TREE
OVERHEAD WIRES
WOOD FENCE
CHAIN LINK FENCE
HEDGE
WOODLINE
BUSH