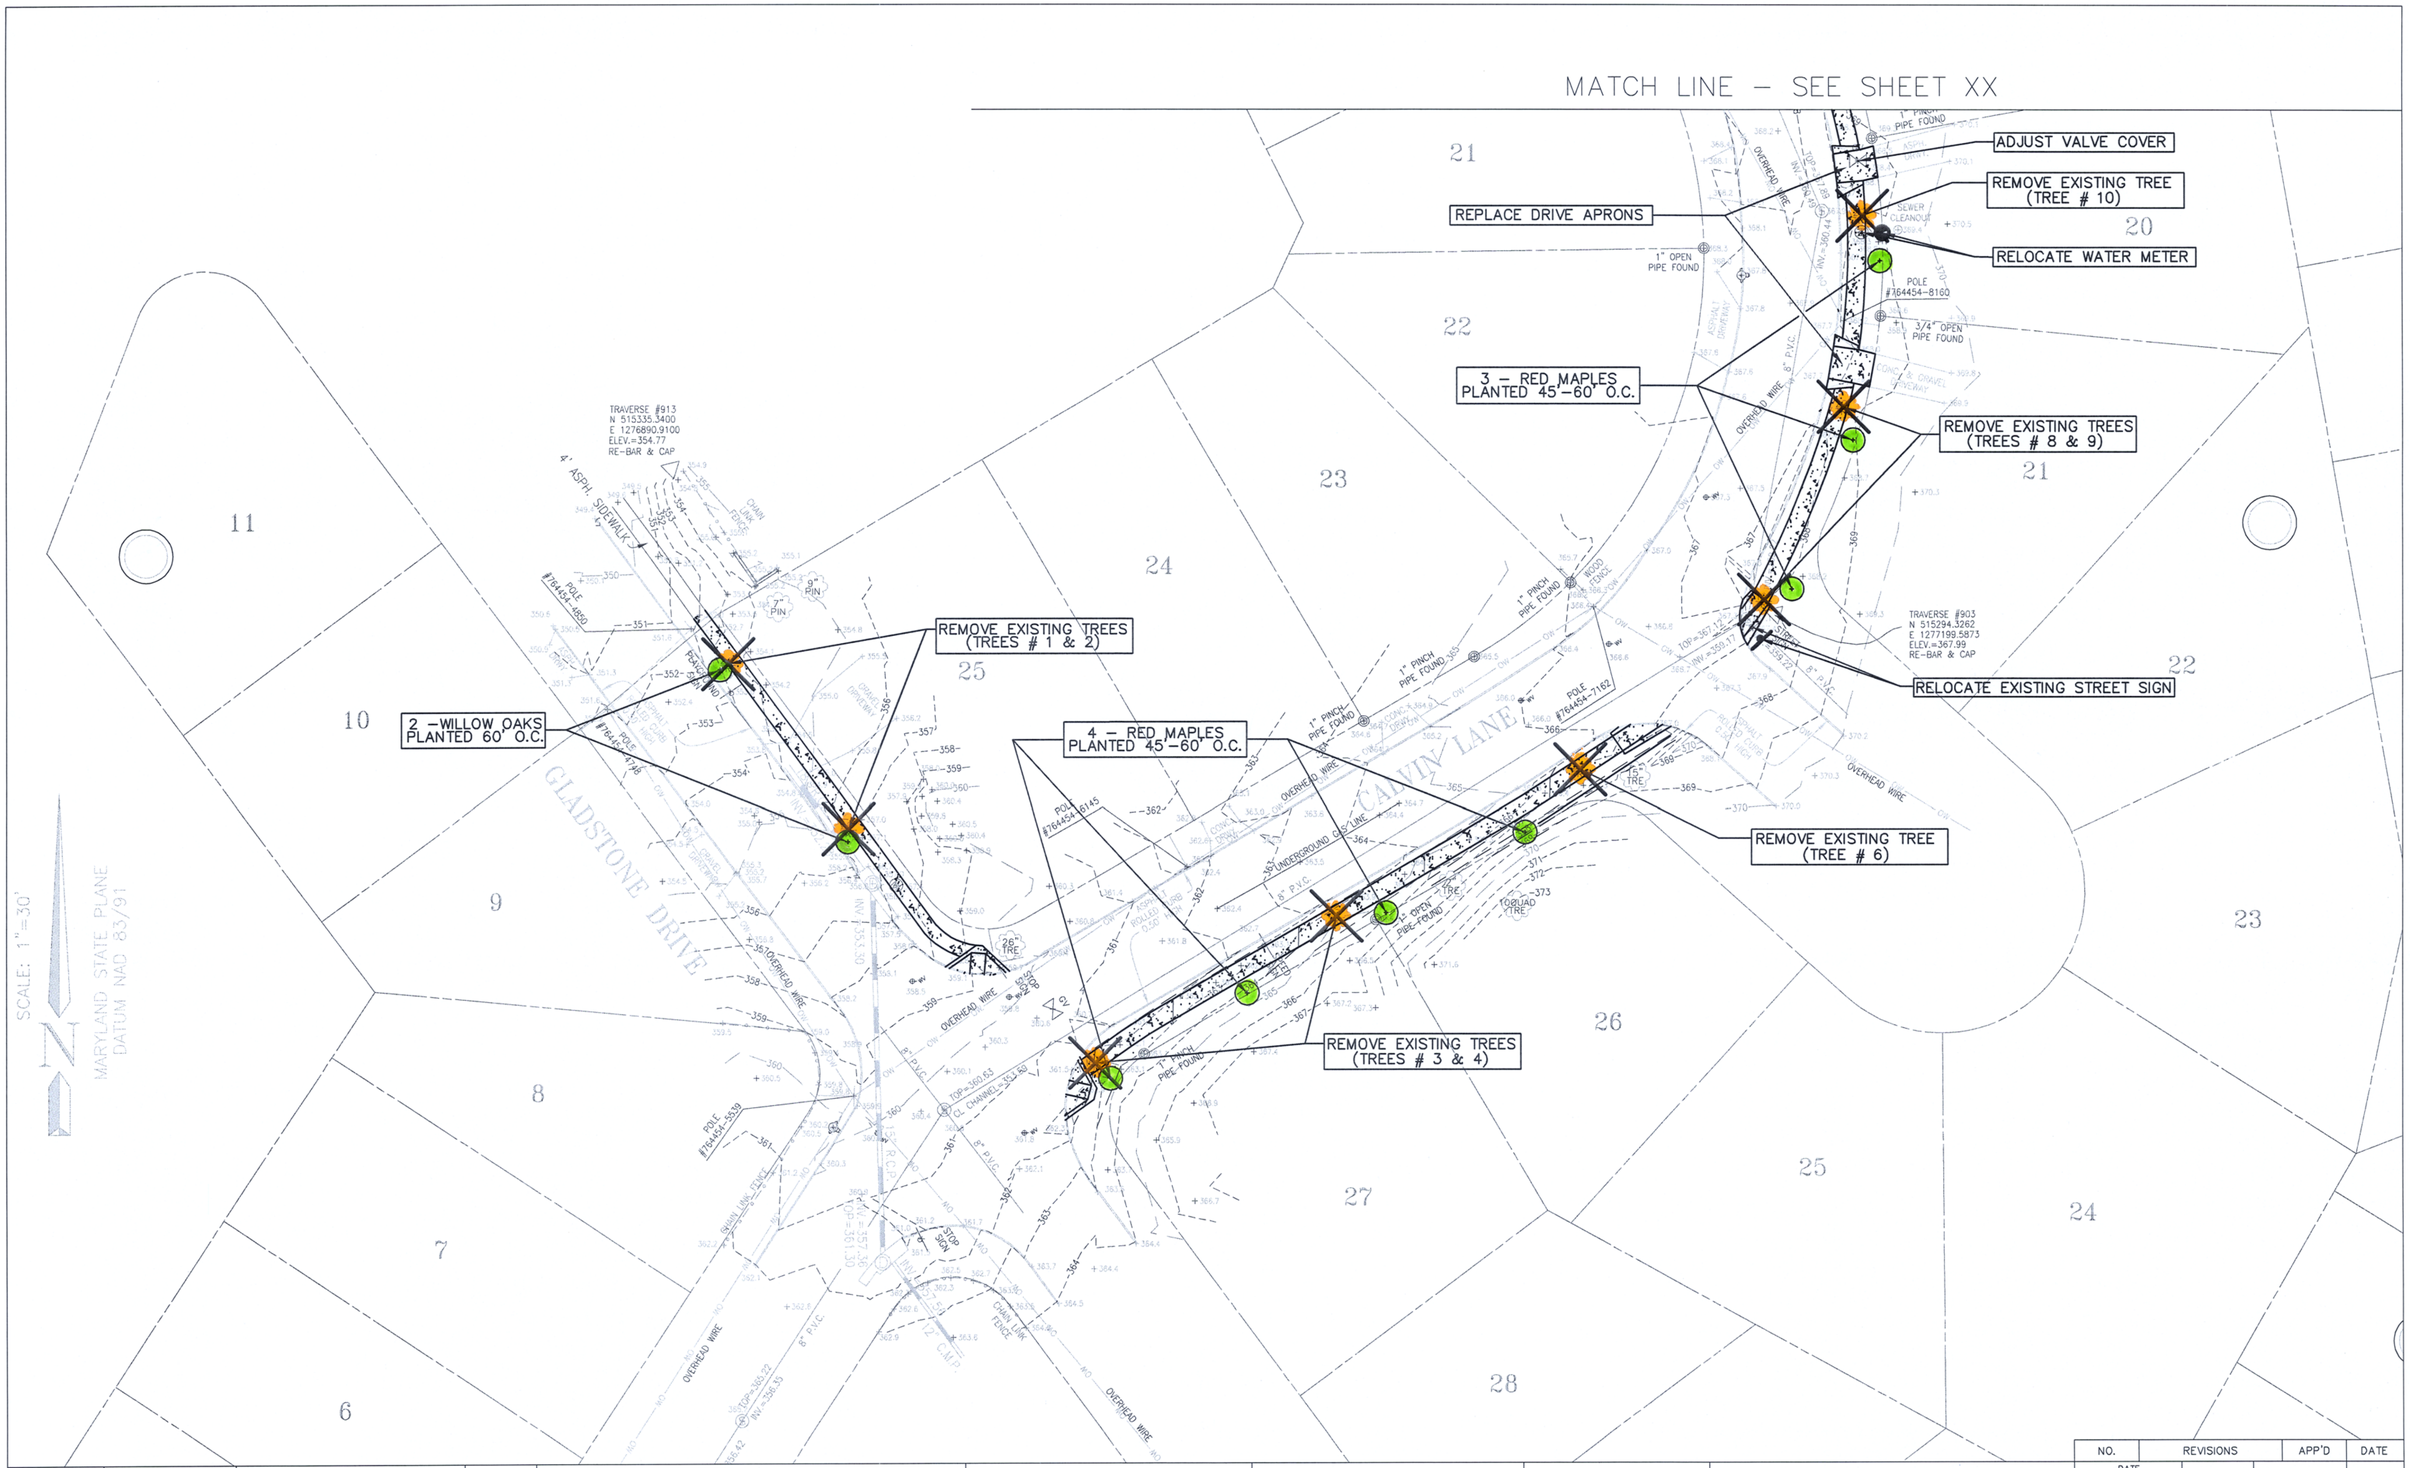

DESIGNED	APPROVED	GRAD.	DEPARTMENT OF PUBLIC WORKS	DATE PROJECT STARTED	AS BUILT COMPLETED	CONCEPT 1	NO.	REVISIONS	APP'D	DATE
DRAFTED	DATE	PAV.	CITY OF	DATE PROJECT COMPLETED	DATE	2' BUFFER 5' SIDEWALK	DATE			
CHECKED		SD	ROCKVILLE	DATE ACCEPTED BY CITY			JOB NO.	SCALE 1:20	DRAWING NO.	FILE
	DIRECTOR OF PUBLIC WORKS	W & S	MARYLAND AT VINSON ROCKVILLE, MARYLAND	DATE TRANS. TO FINANCE DEPT.. W/R 9 FORM	CHIEF INSPECTOR				OF	
		SWM								
		OTHER								