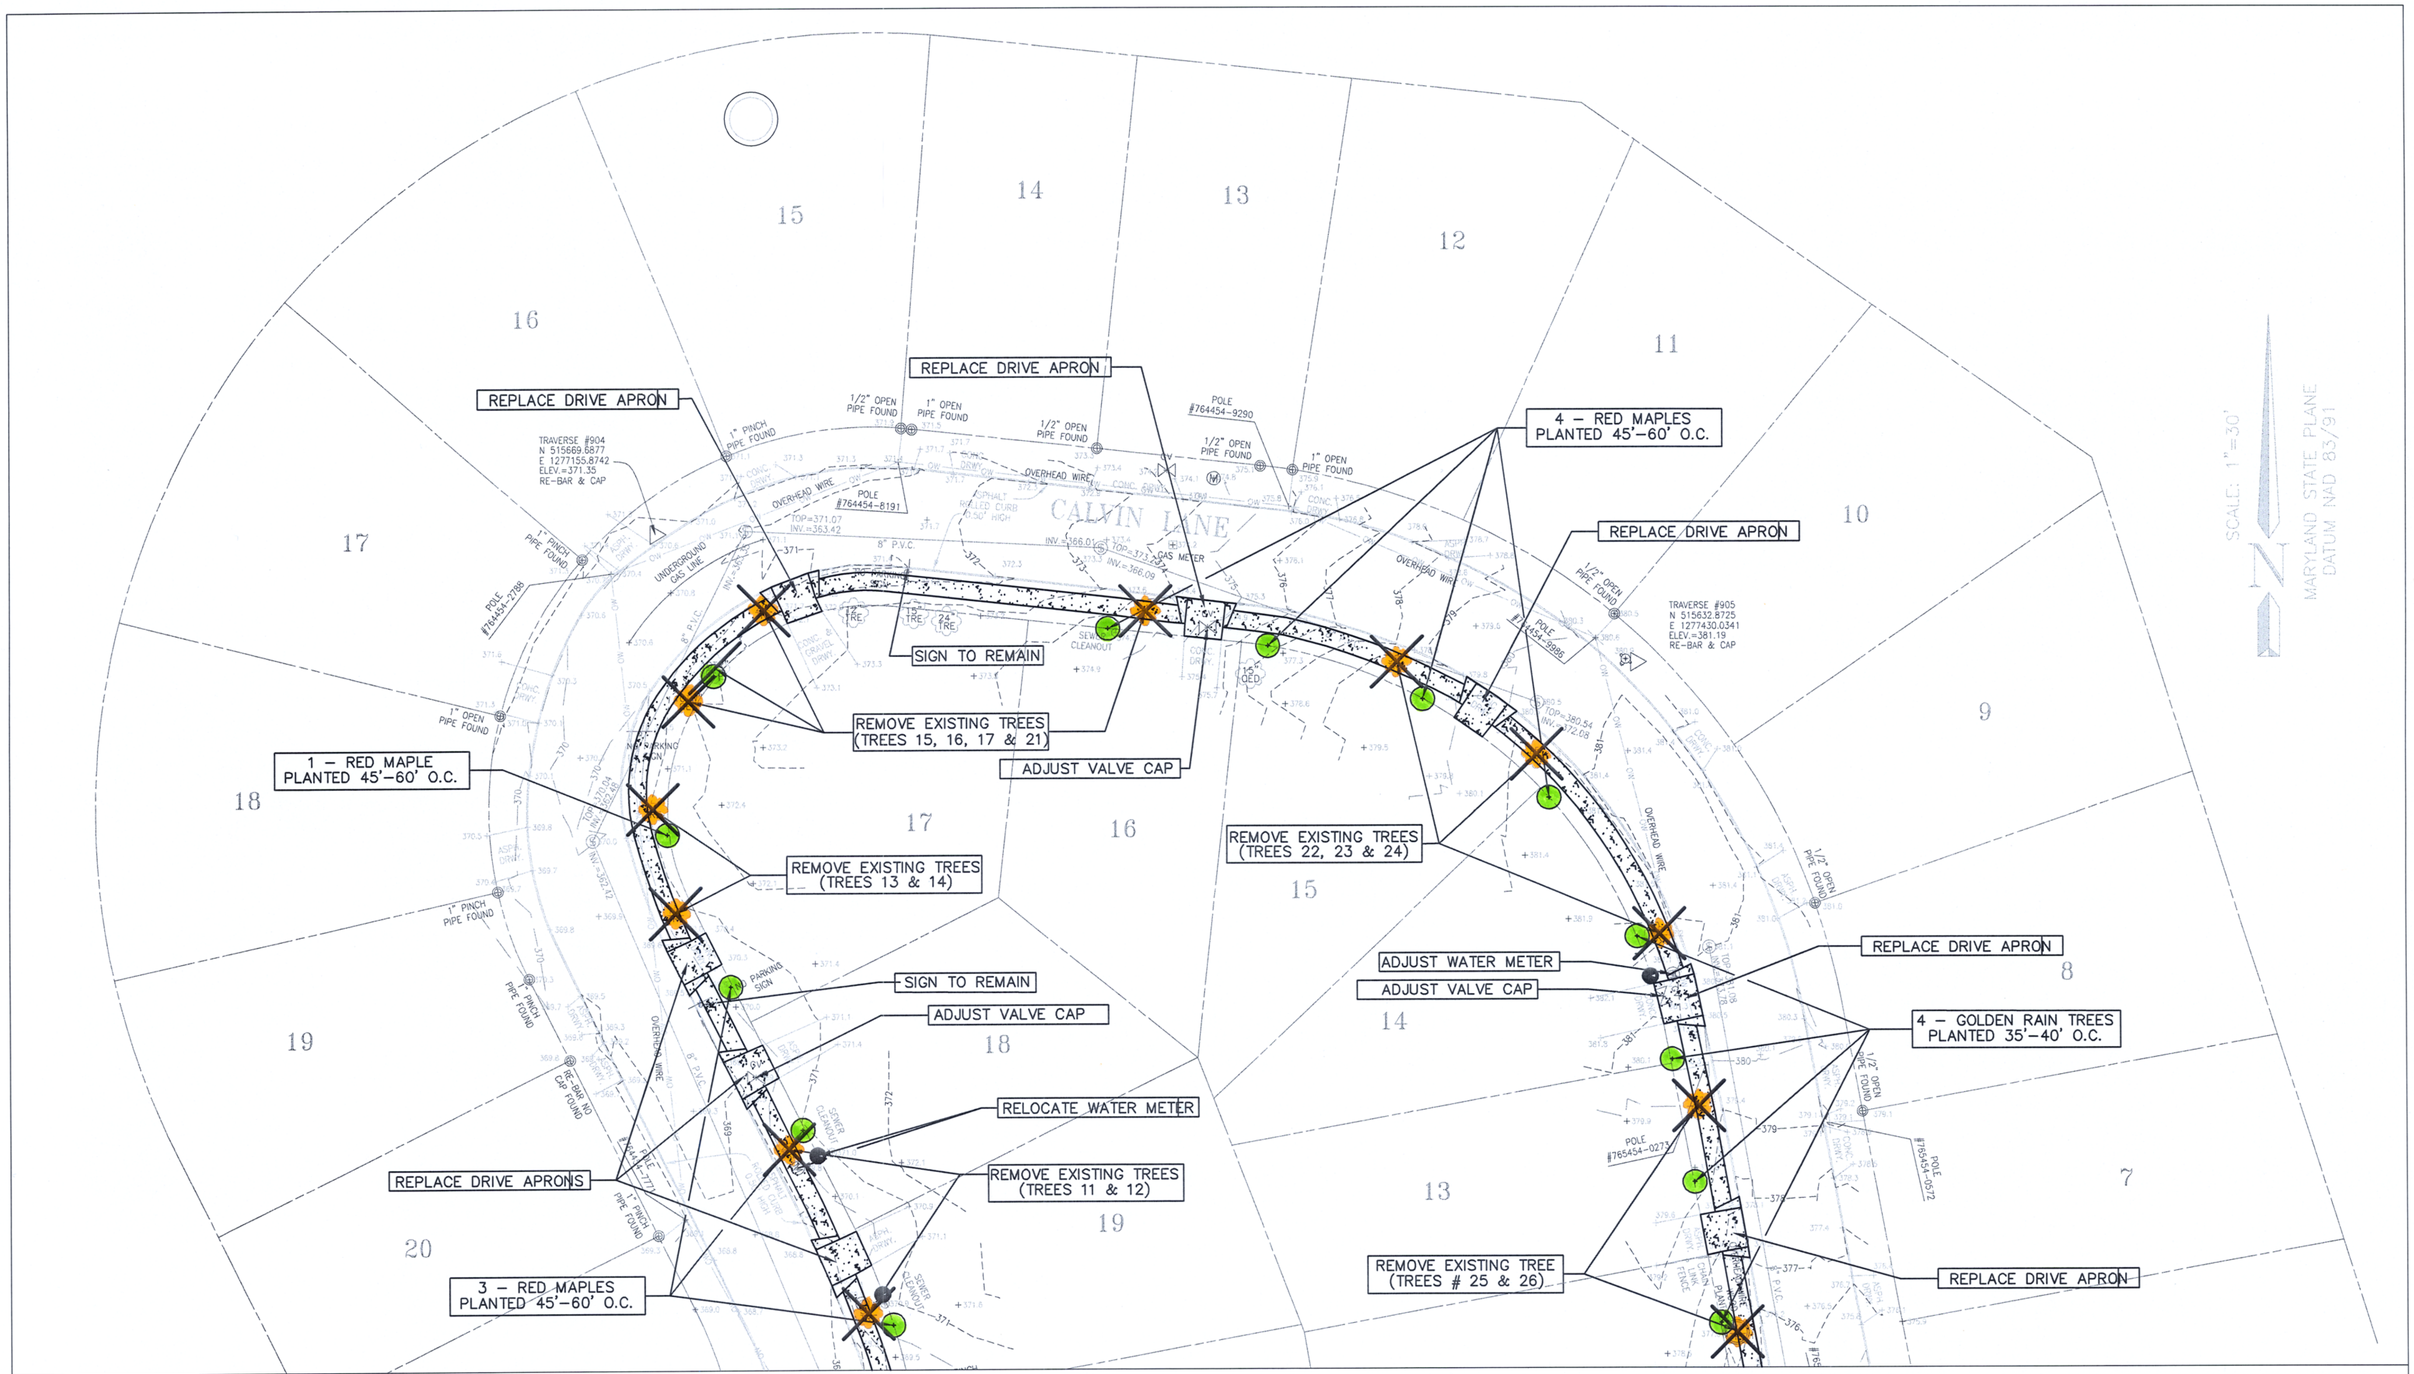

MATCH LINE – SEE SHEET XX

MATCH LINE – SEE SHEET XX

DESIGNED DRAFTED CHECKED	APPROVED DATE DIRECTOR OF PUBLIC WORKS	GRAD. PAV. SD W & S SWM OTHER	DEPARTMENT OF PUBLIC WORKS CITY OF ROCKVILLE MARYLAND AT VINSON ROCKVILLE, MARYLAND	DATE PROJECT STARTED DATE PROJECT COMPLETED DATE ACCEPTED BY CITY DATE TRANS. TO FINANCE DEPT.. W/R 9 FORM	AS BUILT COMPLETED DATE CHIEF INSPECTOR		CONCEPT 1 2' BUFFER 5' SIDEWALK	NO. / REVISIONS / APP'D / DATE DATE JOB NO. SCALE 1:20 DRAWING NO. ___ OF ___ FILE