MATCH LINE – SEE SHEET XX

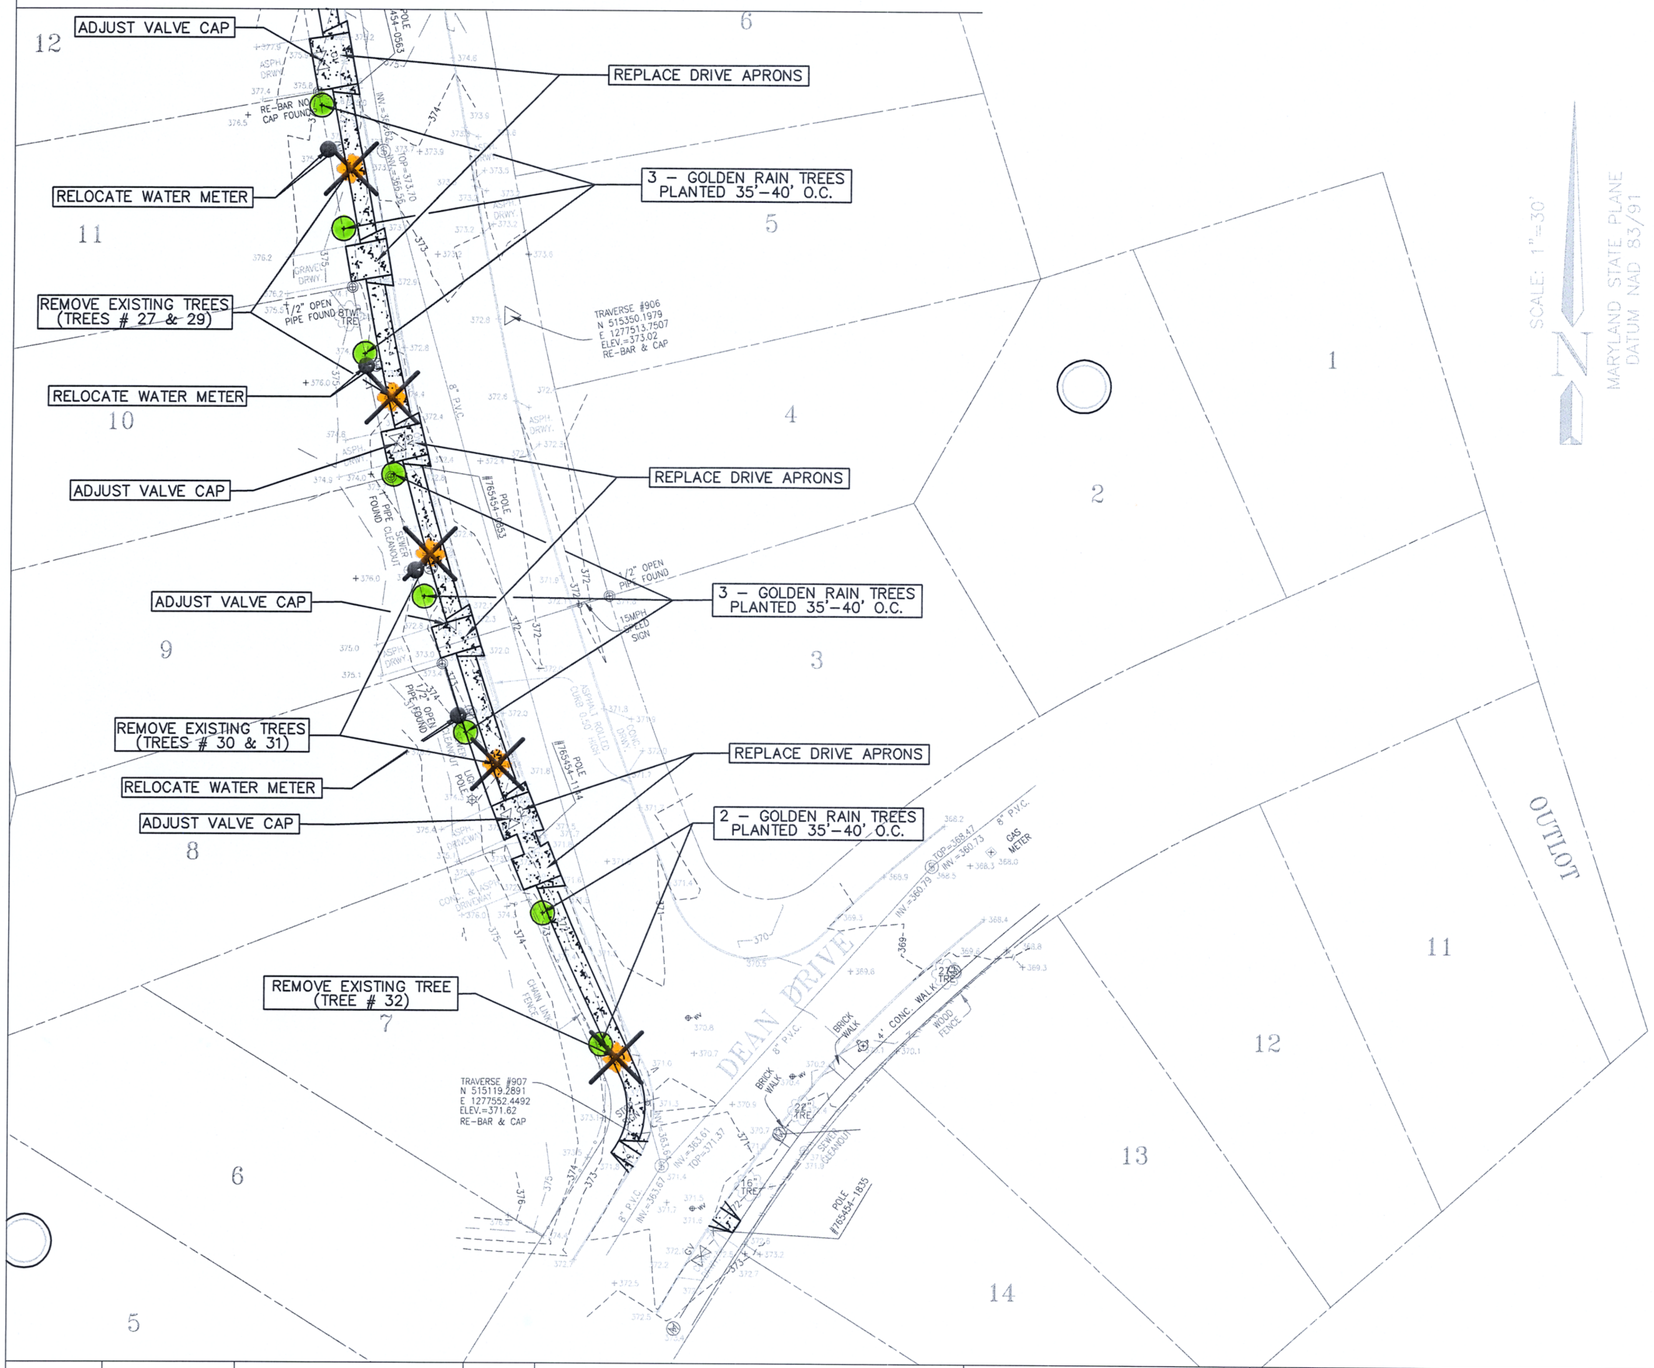

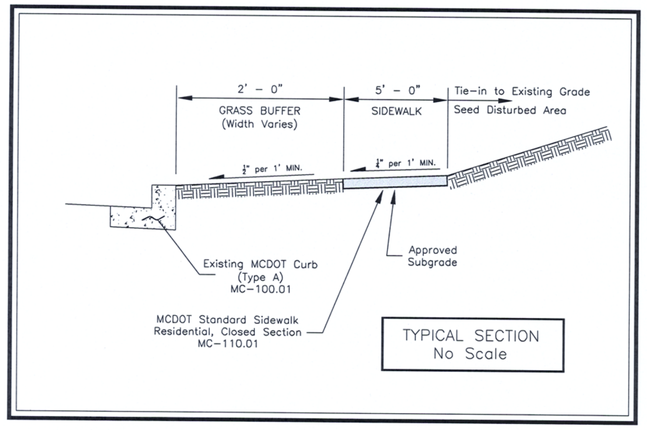

DESIGNED	APPROVED DATE	GRAD.	DEPARTMENT OF PUBLIC WORKS	DATE PROJECT STARTED	AS BUILT COMPLETED DATE	CONCEPT 1	NO.	REVISIONS	APP'D	DATE
DRAFTED		PAV.	CITY OF	DATE PROJECT COMPLETED		2' BUFFER 5' SIDEWALK	DATE	SCALE	DRAWING	FILE
CHECKED	DIRECTOR OF PUBLIC WORKS	SD	ROCKVILLE	DATE ACCEPTED BY CITY	CHIEF INSPECTOR		JOB NO.	1:20	NO.	
		W & S	MARYLAND AT VINSON ROCKVILLE, MARYLAND	DATE TRANS. TO FINANCE DEPT.. W/R 9 FORM					OF	
		SWM								
		OTHER								