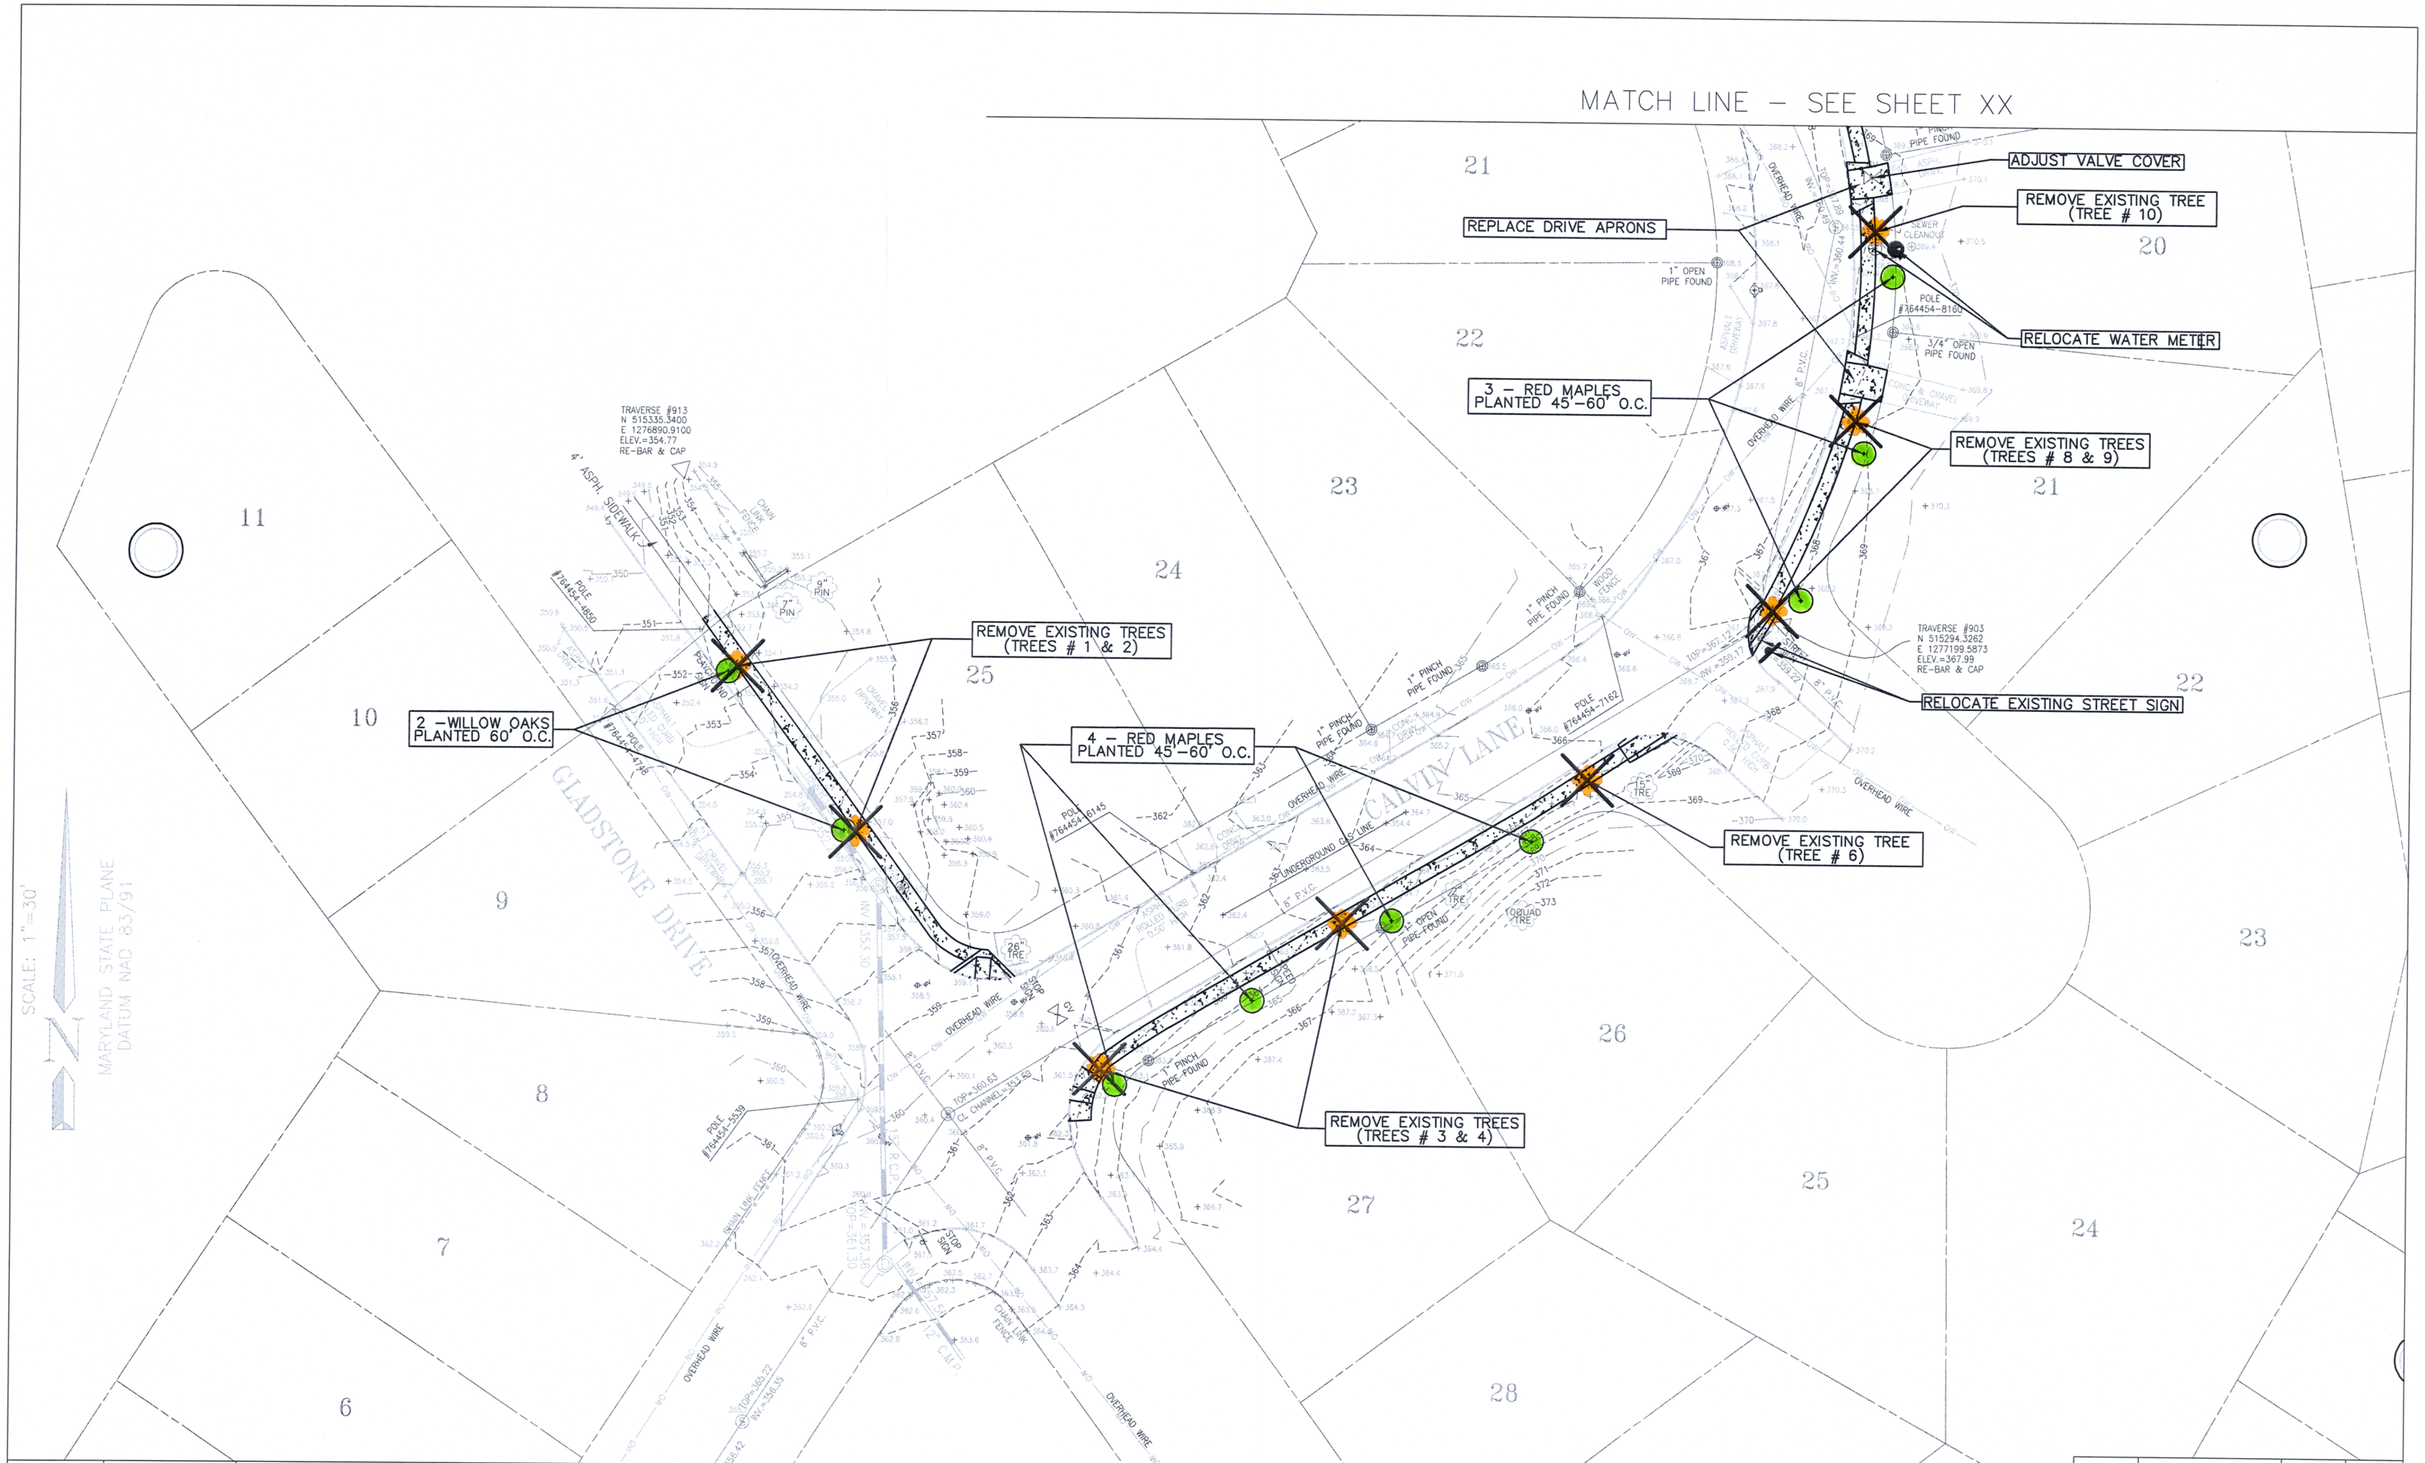

DESIGNED ____ DRAFTED ____ CHECKED ____	APPROVED ____ DATE ____ DIRECTOR OF PUBLIC WORKS	GRAD. ____ PAV. ____ SD ____ W & S ____ SWM ____ OTHER ____	DEPARTMENT OF PUBLIC WORKS CITY OF ROCKVILLE MARYLAND AT VINSON ROCKVILLE, MARYLAND	DATE PROJECT STARTED ____ DATE PROJECT COMPLETED ____ DATE ACCEPTED BY CITY ____ DATE TRANS. TO FINANCE DEPT.. W/R 9 FORM ____	AS BUILT COMPLETED ____ DATE ____ CHIEF INSPECTOR	CONCEPT 2 2' BUFFER/0' BUFFER AT LOT 17 4' SIDEWALK	NO.	REVISIONS	APP'D	DATE
							DATE			
							JOB NO.	SCALE 1:20	DRAWING NO. ____ OF ____	FILE