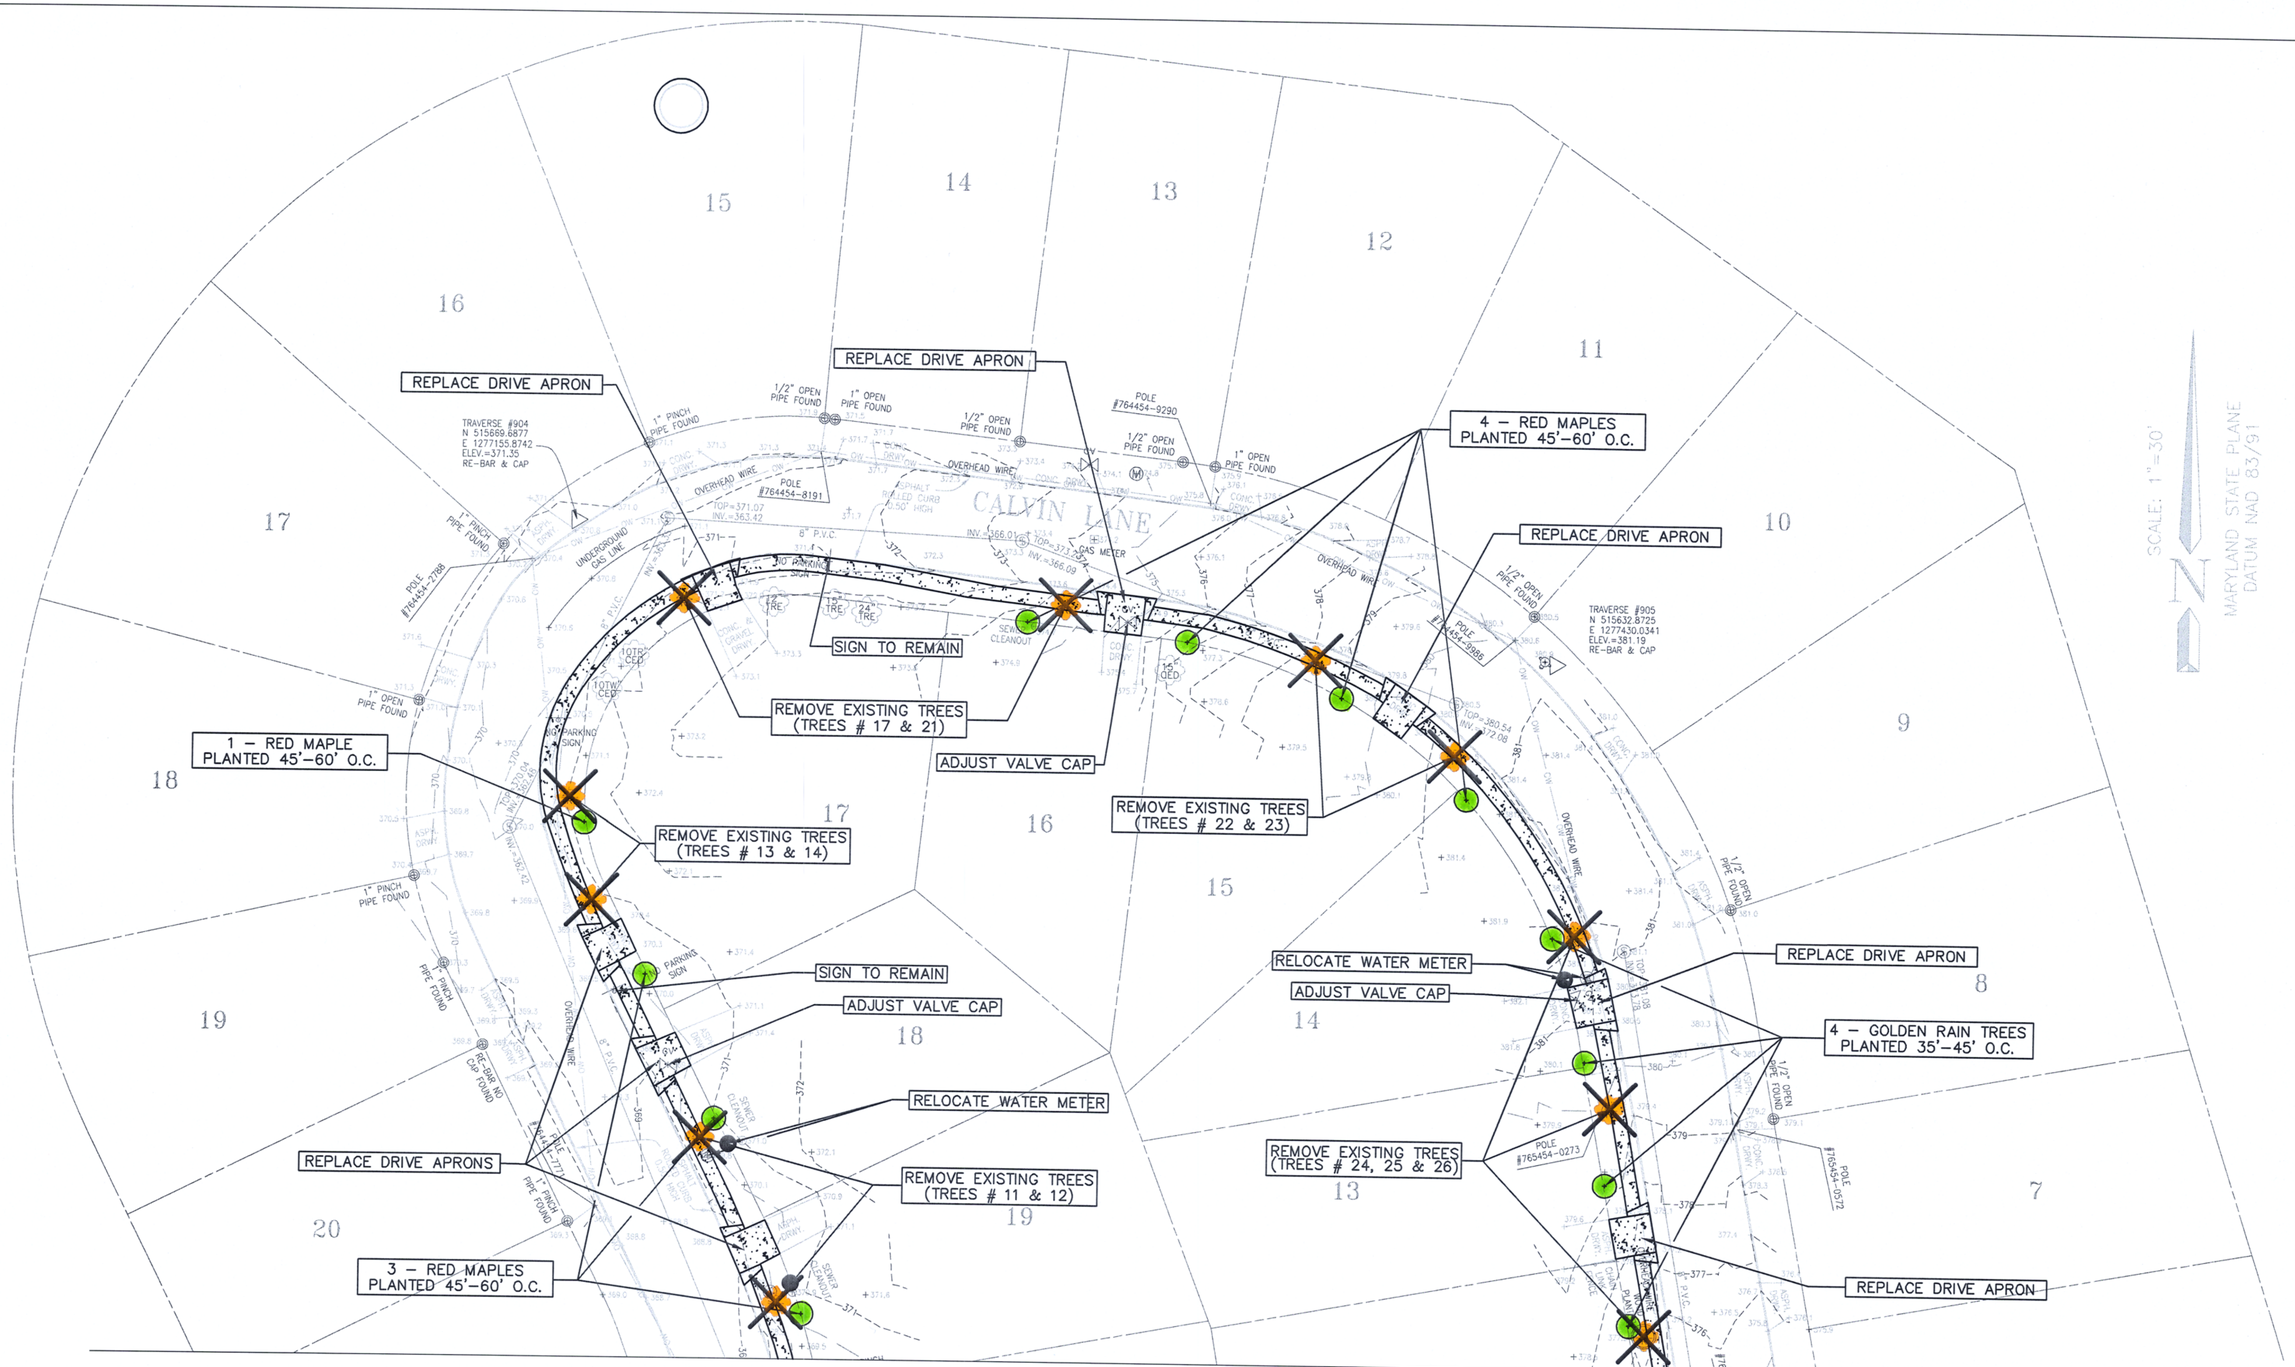

DESIGNED	APPROVED DATE	GRAD.	DEPARTMENT OF PUBLIC WORKS	DATE PROJECT STARTED	AS BUILT COMPLETED DATE	CONCEPT 2	NO.	REVISIONS	APP'D	DATE	
DRAFTED		PAV.	CITY OF	DATE PROJECT COMPLETED		2' BUFFER/0' BUFFER AT LOT 17	DATE				
CHECKED	DIRECTOR OF PUBLIC WORKS	SD	ROCKVILLE	DATE ACCEPTED BY CITY	CHIEF INSPECTOR	4' SIDEWALK	JOB NO.	SCALE 1:20	DRAWING NO. OF	FILE	
		W & S	MARYLAND AT VINSON ROCKVILLE, MARYLAND	DATE TRANS. TO FINANCE DEPT.. W/R 9 FORM							
		SWM									
		OTHER									