GRAPHIC SCALE

1 inch = 20 ft.

ALT – A
WORK–IN–PROGRESS
DRAFT

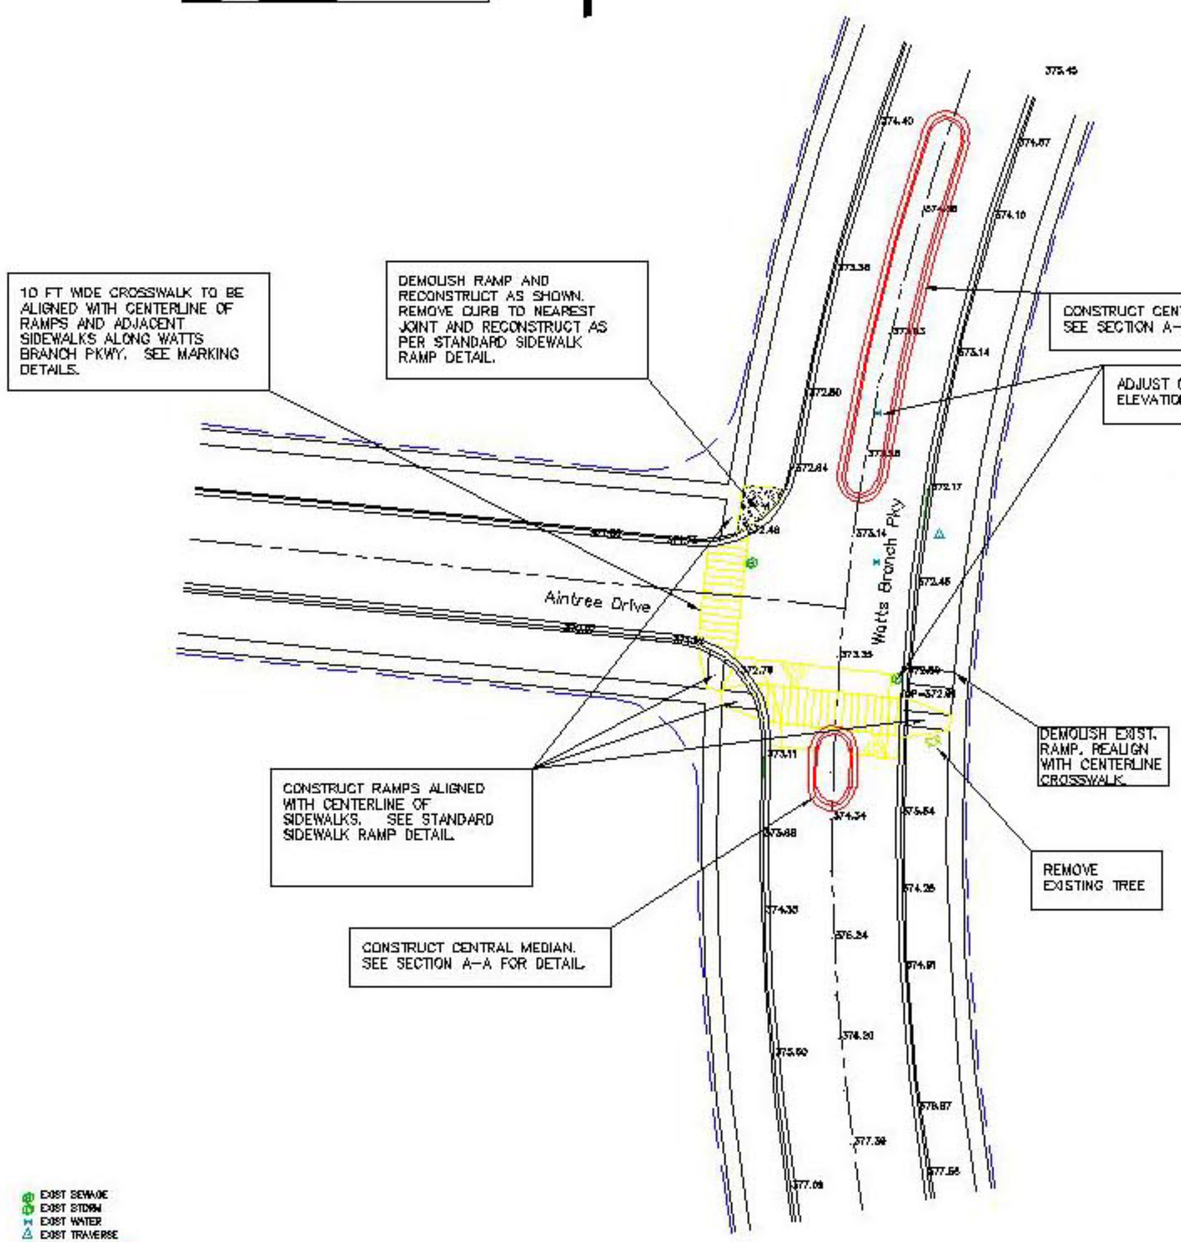

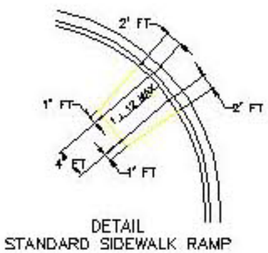

DETAIL
STANDARD SIDEWALK RAMP

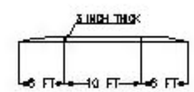

SECTION C–C
CROSS SECTION SPEED HUMP

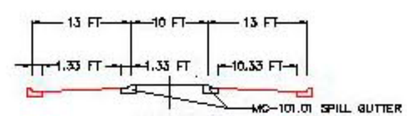

SECTION A–A
WATTS BRANCH PKWY MEDIAN ISLAND

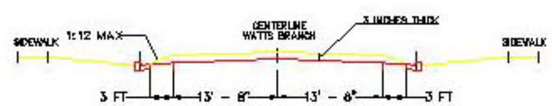

SECTION B–B
LONGITUDINAL SECTION ALONG CENTERLINE OF SPEED HUMP & CROSSWALK MARKING

SECTIONS NOT TO SCALE

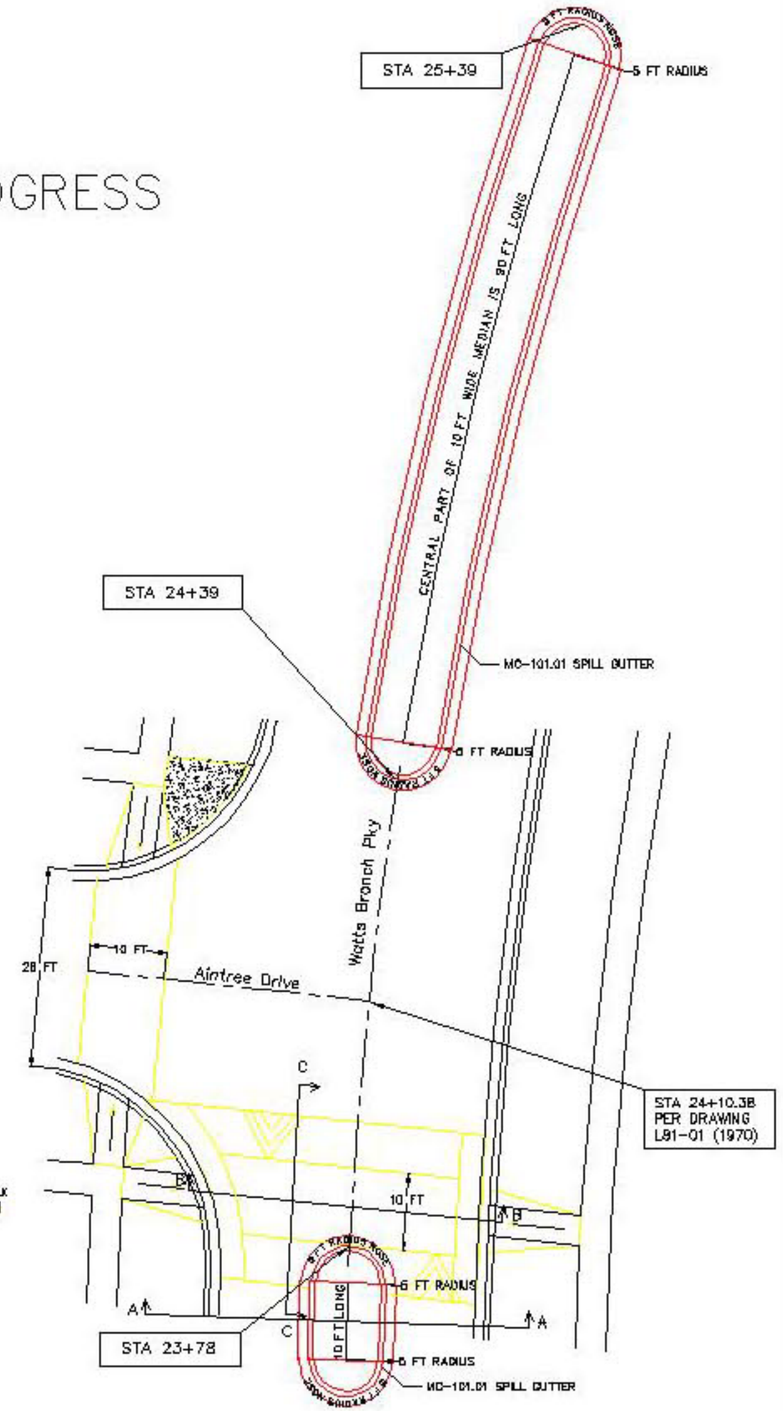

SCALE 1' : 10

NO.	REVISIONS	APP'D	DATE

ROCKVILLE

DESIGNED
DRAFTED
CHECKED

APPROVED
DIRECTOR OF PUBLIC WORKS

CHAD.
PAV.
SD
W.
SWM
OTHER

DEPARTMENT OF PUBLIC WORKS
CITY OF
ROCKVILLE
MARYLAND AT VINSON ROCKVILLE, MARYLAND

DATE PROJECT STARTED
DATE PROJECT COMPLETED
DATE ACCEPTED BY CITY
DATE TRANS. TO FINANCE DEPT. W/R & FORM

AS BUILT COMPLETED
CHIEF ENGINEER

WATTS BRANCH PKWY & AINTREE DRIVE
TRAFFIC CALMING
City of Rockville
The Department of Public Works, Engineering Division

DATE August 10, 2004
JOB NO.

SCALE 1"=20'

DRAWING NO. 1 OF 1

FILE