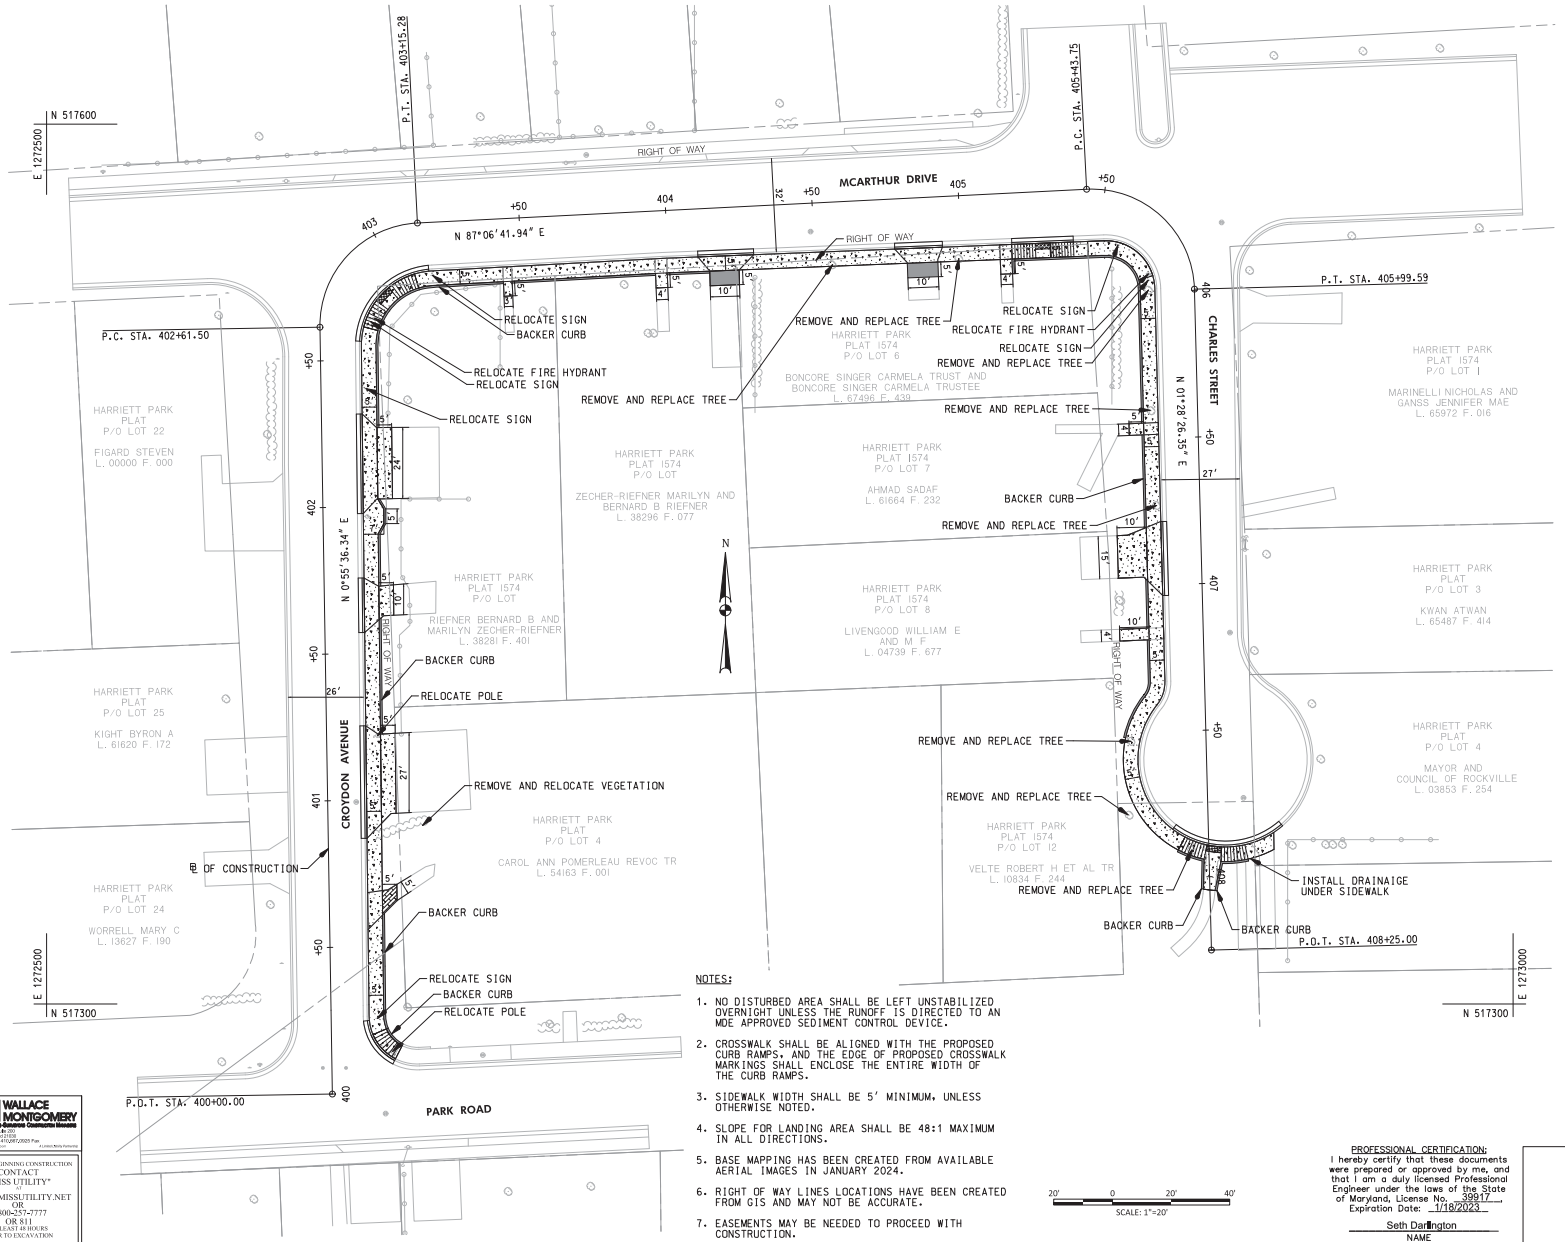

NOTES:

1. NO DISTURBED AREA SHALL BE LEFT UNSTABILIZED OVERNIGHT UNLESS THE RUNOFF IS DIRECTED TO AN MDE APPROVED SEDIMENT CONTROL DEVICE.
2. CROSSWALK SHALL BE ALIGNED WITH THE PROPOSED CURB RAMPS, AND THE EDGE OF PROPOSED CROSSWALK MARKINGS SHALL ENCLOSE THE ENTIRE WIDTH OF THE CURB RAMPS.
3. SIDEWALK WIDTH SHALL BE 5' MINIMUM, UNLESS OTHERWISE NOTED.
4. SLOPE FOR LANDING AREA SHALL BE 48:1 MAXIMUM IN ALL DIRECTIONS.
5. BASE MAPPING HAS BEEN CREATED FROM AVAILABLE AERIAL IMAGES IN JANUARY 2024.
6. RIGHT OF WAY LINES LOCATIONS HAVE BEEN CREATED FROM GIS AND MAY NOT BE ACCURATE.
7. EASEMENTS MAY BE NEEDED TO PROCEED WITH CONSTRUCTION.

20' 0 20' 40'
SCALE: 1"=20'

LEGEND

- PROPOSED PLAIN CONCRETE SIDEWALK
- PROPOSED POROUS FLEXIBLE PAVEMENT
- PROPOSED FULL DEPTH RECONSTRUCTION
- PROPOSED DETECTABLE WARNING SURFACE
- PROPOSED CURB AND GUTTER
- EXISTING CURB AND GUTTER
- EXISTING TREE
- EXISTING VEGETATION
- SD EXISTING STORM DRAIN
- EXISTING FIRE HYDRANT
- W.M. EXISTING WATER METER
- EXISTING POLL
- EXISTING SIGN
- EXISTING FENCE

PROFESSIONAL CERTIFICATION:
I hereby certify that these documents were prepared or approved by me, and that I am a duly licensed Professional Engineer under the laws of the State of Maryland, License No. 39917, Expiration Date: 1/18/2023

Seth Darlington
NAME

NO.	DESCRIPTION OF REVISION	P.E. INITIAL	DATE	DPW	DATE

APPROVAL OF REVISIONS AFTER INTIAL PLAN APPROVAL

WALLACE MONTGOMERY
Engineers • Planners • Surveyors • Construction Managers
15850 York Road, Suite 200
Hunt Valley, Maryland 21030
(410) 584-9000 Fax: (410) 584-9001
www.wallacemontgomery.com © 2020 Wallace Montgomery

BEFORE BEGINNING CONSTRUCTION
CONTACT
"MISS UTILITY"
AT
WWW.MISSUTILITY.NET
OR
1-800-257-7777
OR 811
AT LEAST 48 HOURS
PRIOR TO EXCAVATION

DEPARTMENT OF PUBLIC WORKS
CITY OF
ROCKVILLE
111 MARYLAND AVE. ROCKVILLE, MARYLAND

DESIGNED
DRAFTED
CHECKED

DESIGN PLAN APPROVAL
PWK# SCP#
SMP# REVIEWED BY
DIRECTOR OF PUBLIC WORKS APPROVAL DATE

AS BUILT PLAN APPROVAL
CHIEF, CONSTRUCTION MANAGEMENT APPROVAL DATE

CROYDON AVENUE & CHARLES STREET
ROCKVILLE SIDEWALK FEASIBILITY
Election District No. 10 City of Rockville, Maryland

DATE SUBMITTED: XX/XX/XXXX
SCALE
SHEET NO. ____ OF X
FILE #