LOCATION OF HOUSE
#2400 HENSLOWE DRIVE
LOT 16, PLAT ONE
ORCHARD RIDGE
CITY OF ROCKVILLE
MONTGOMERY COUNTY, MARYLAND

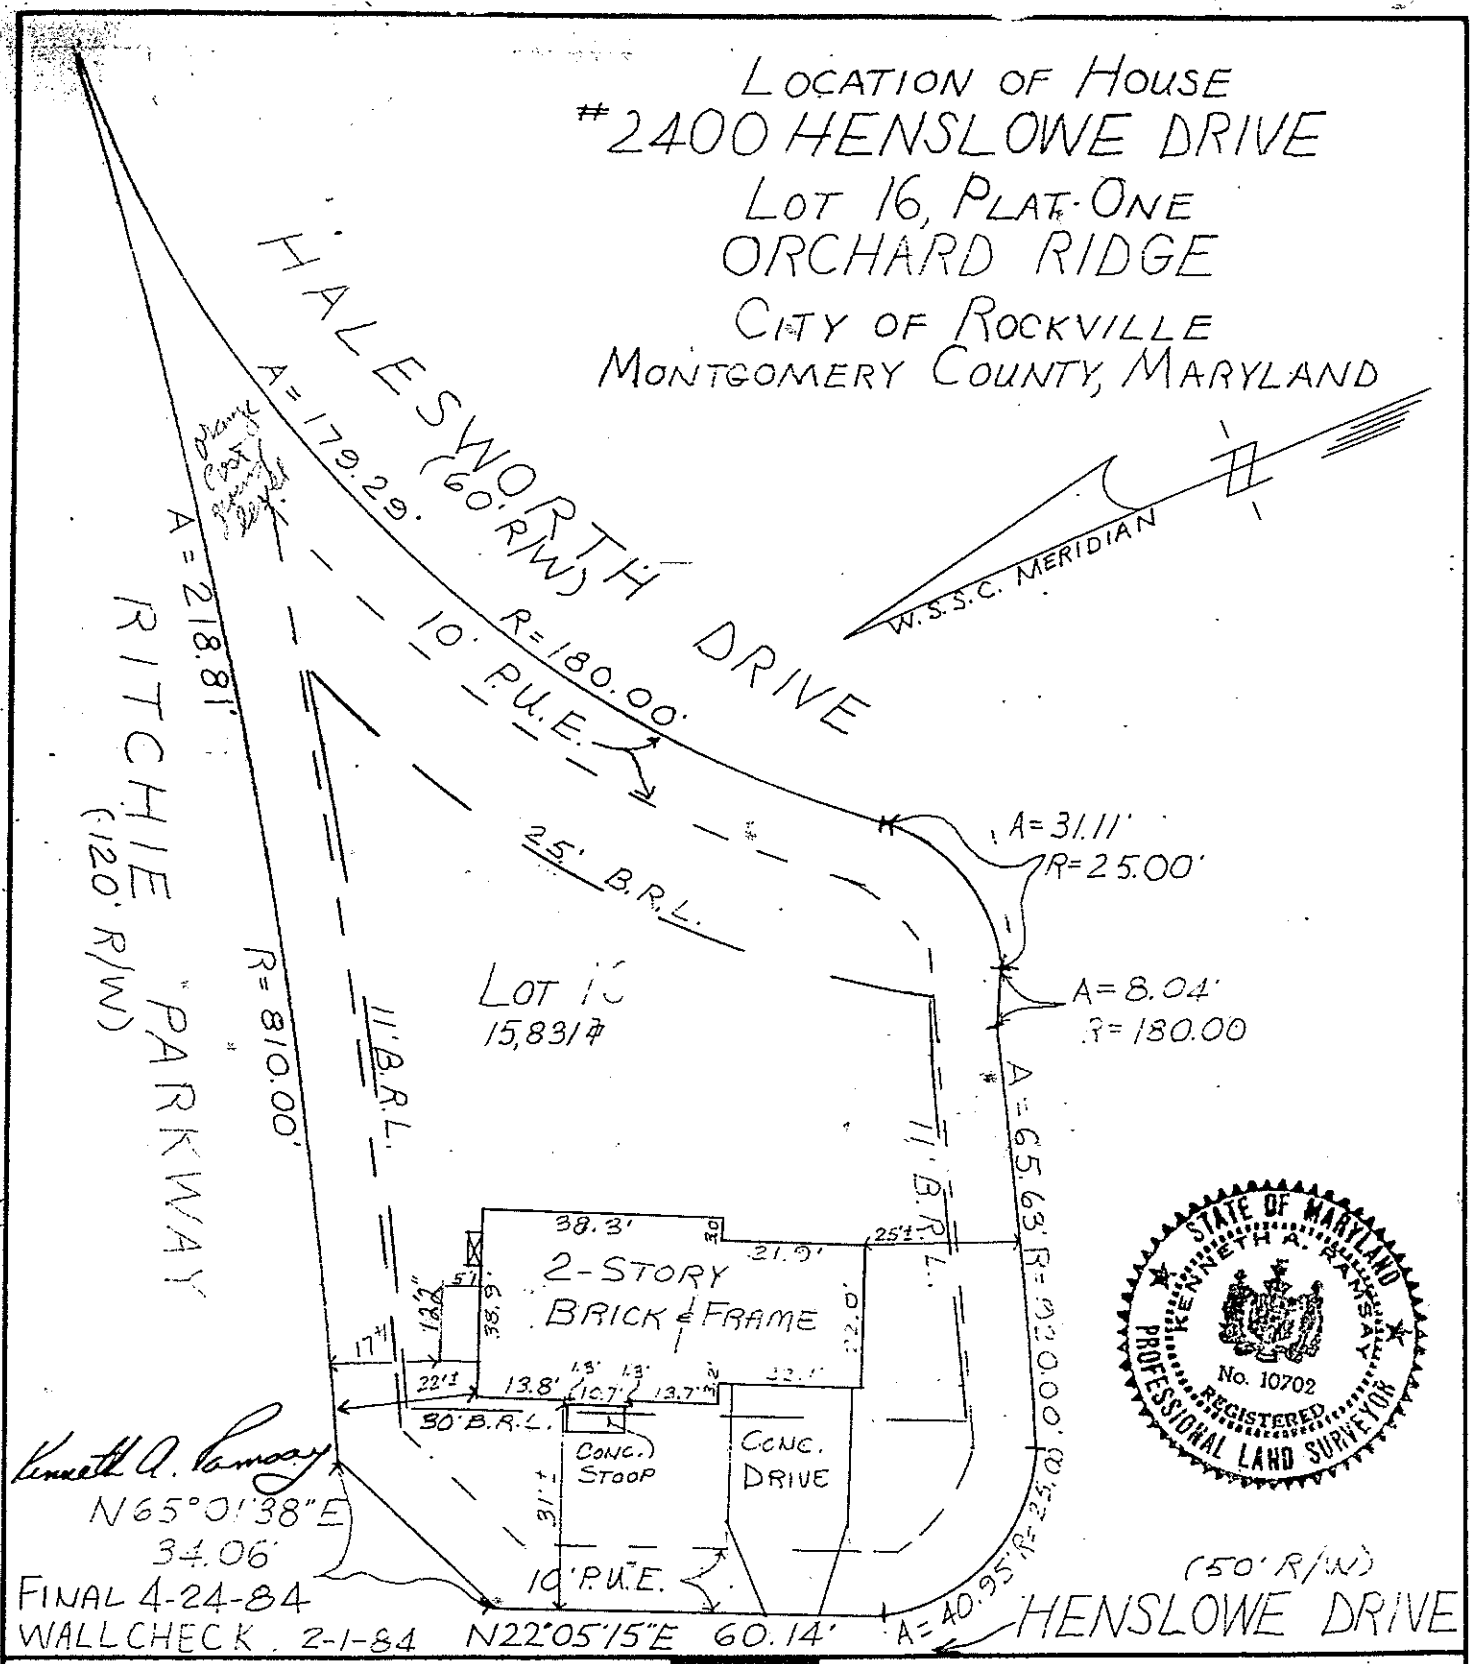

SURVEYOR'S CERTIFICATE

I hereby certify that the position of all existing improvements on the above described property have been carefully established by a transit-tape survey and that unless otherwise shown, there are no encroachments.

Kenneth A. Ramsay

GREENHORNE & O'MARA, INC.

ENGINEERS · ARCHITECTS · PLANNERS · SURVEYORS

REFERENCE		
Plat Book 123	Drawn by T.G.D.	Checked by K.A.R.
Plat No. 14,410	Date 2-17-84	Record No.
	Scale 1"=30'	

Permit # R-24215