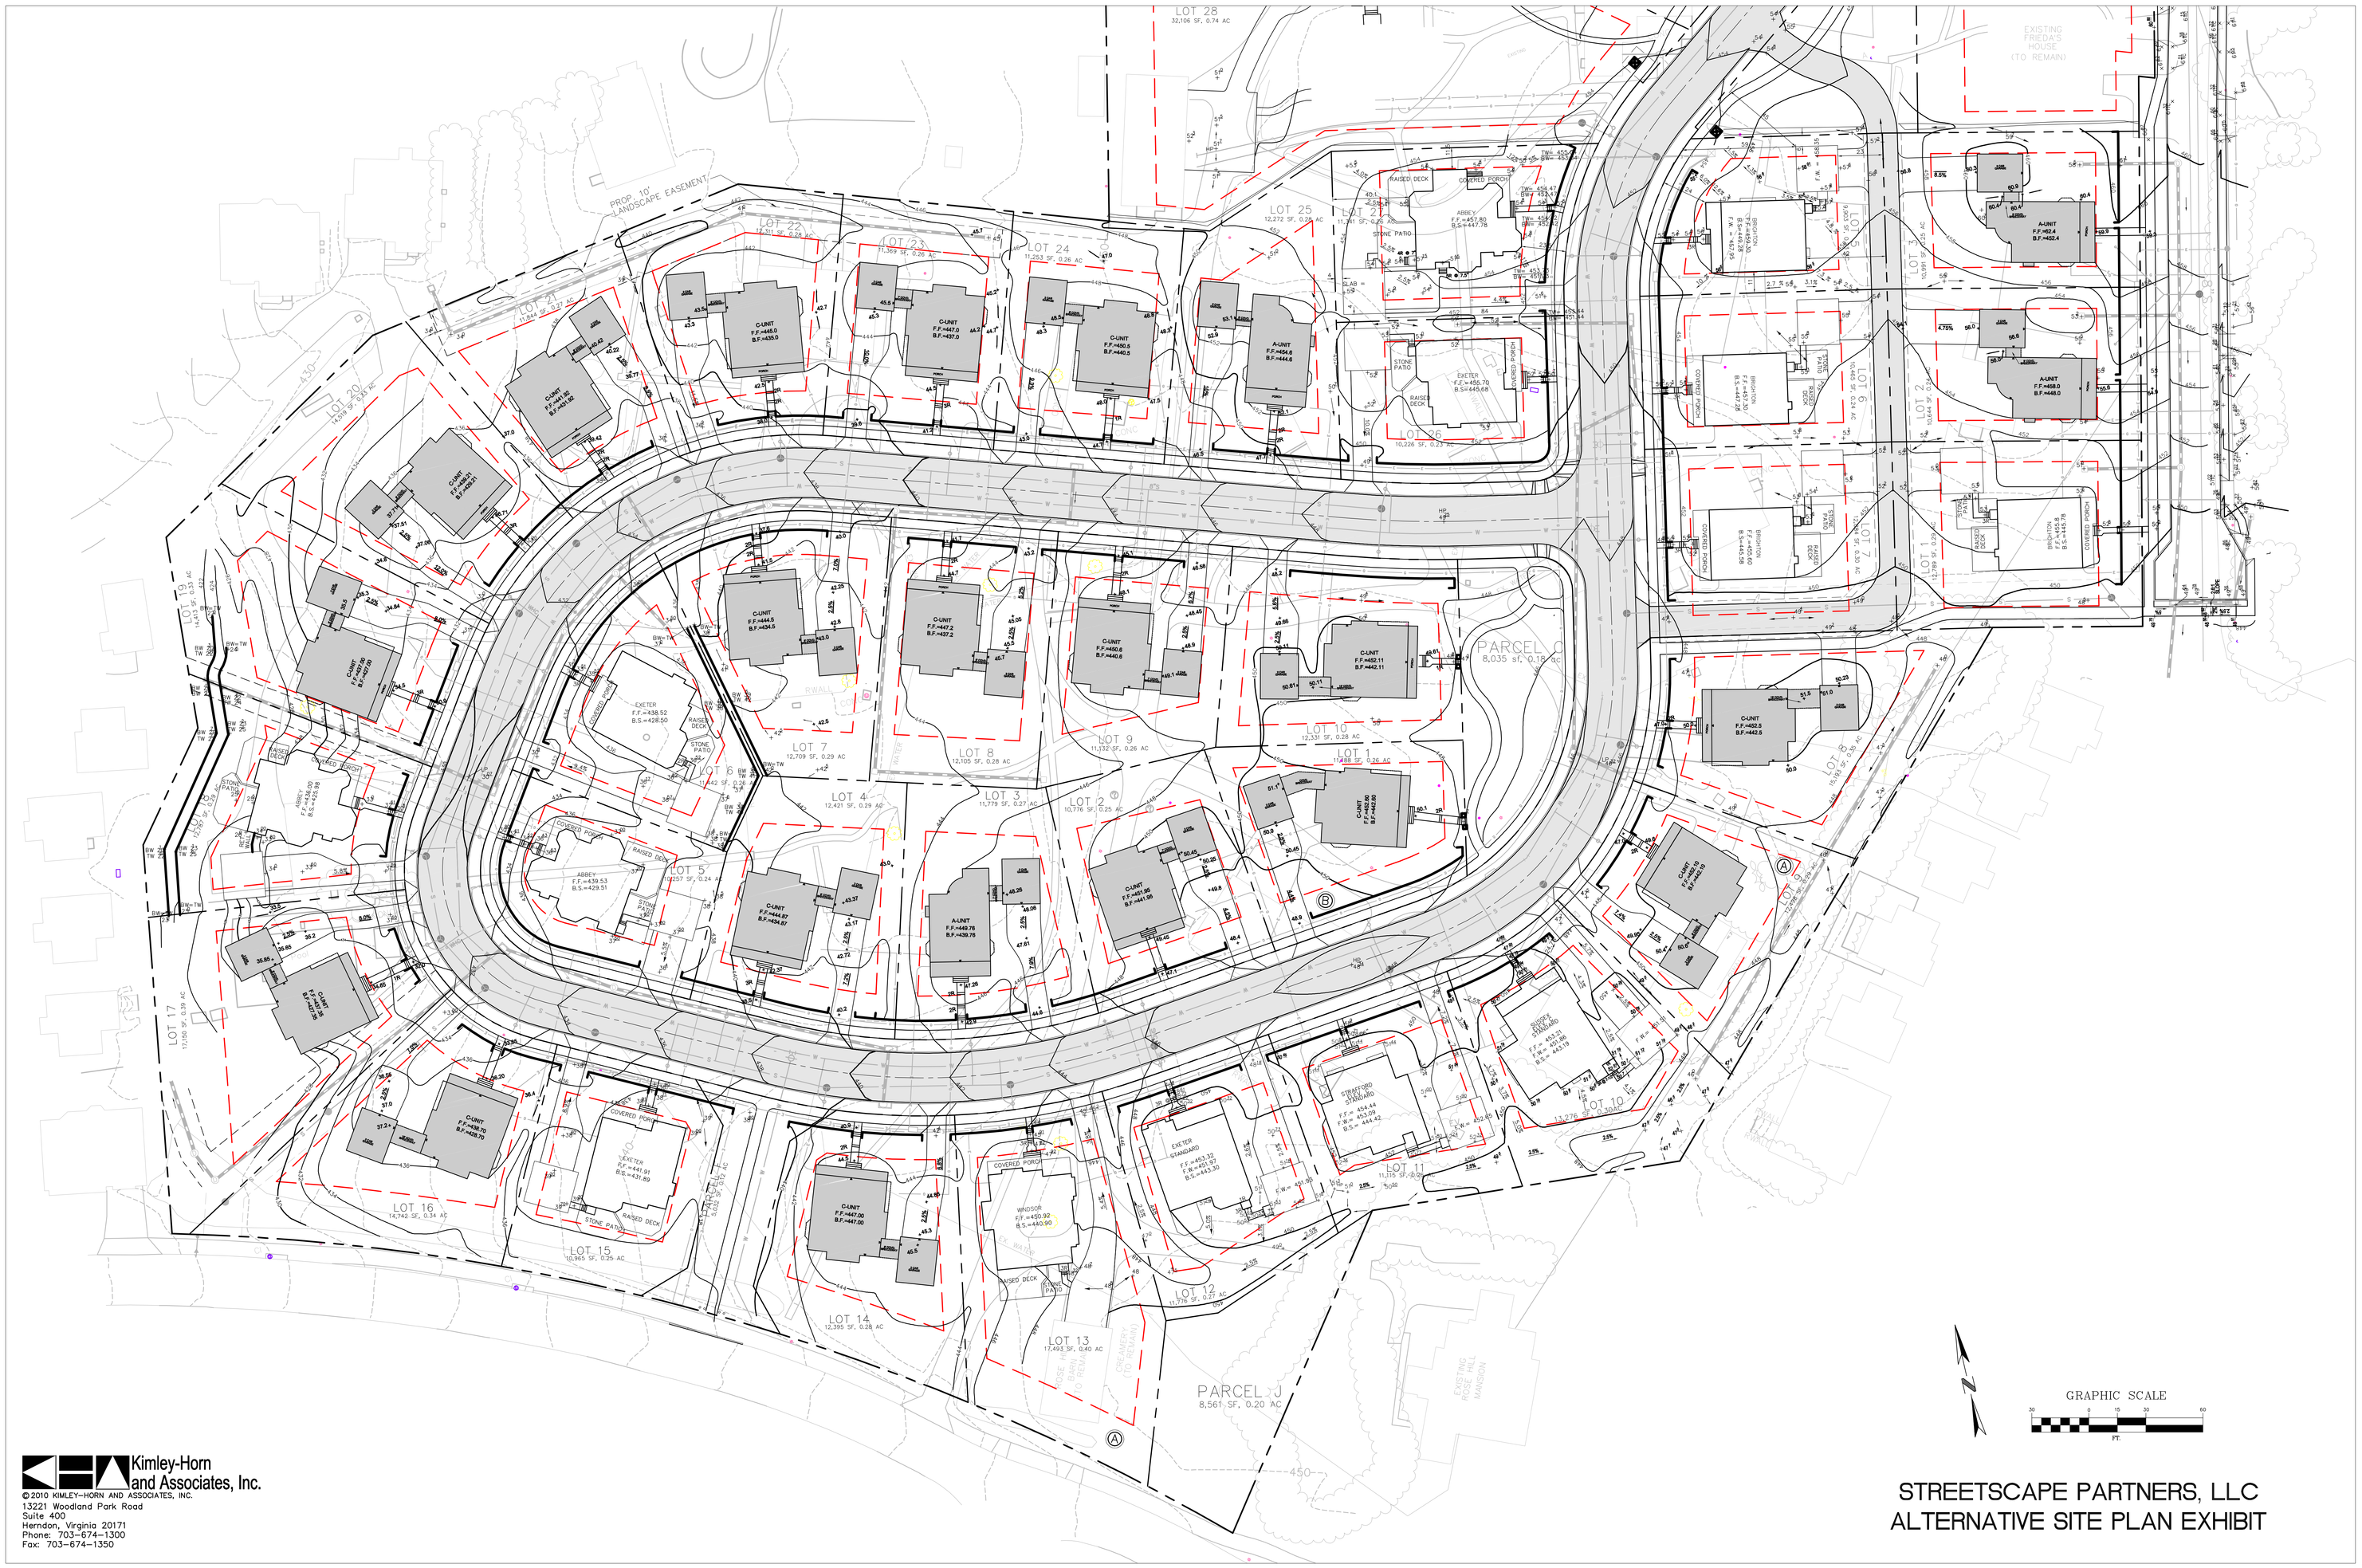

Kimley-Horn and Associates, Inc.

© 2010 KIMLEY-HORN AND ASSOCIATES, INC.

13221 Woodland Park Road
Suite 400
Herndon, Virginia 20171
Phone: 703-674-1300
Fax: 703-674-1350

STREETSCAPE PARTNERS, LLC
ALTERNATIVE SITE PLAN EXHIBIT