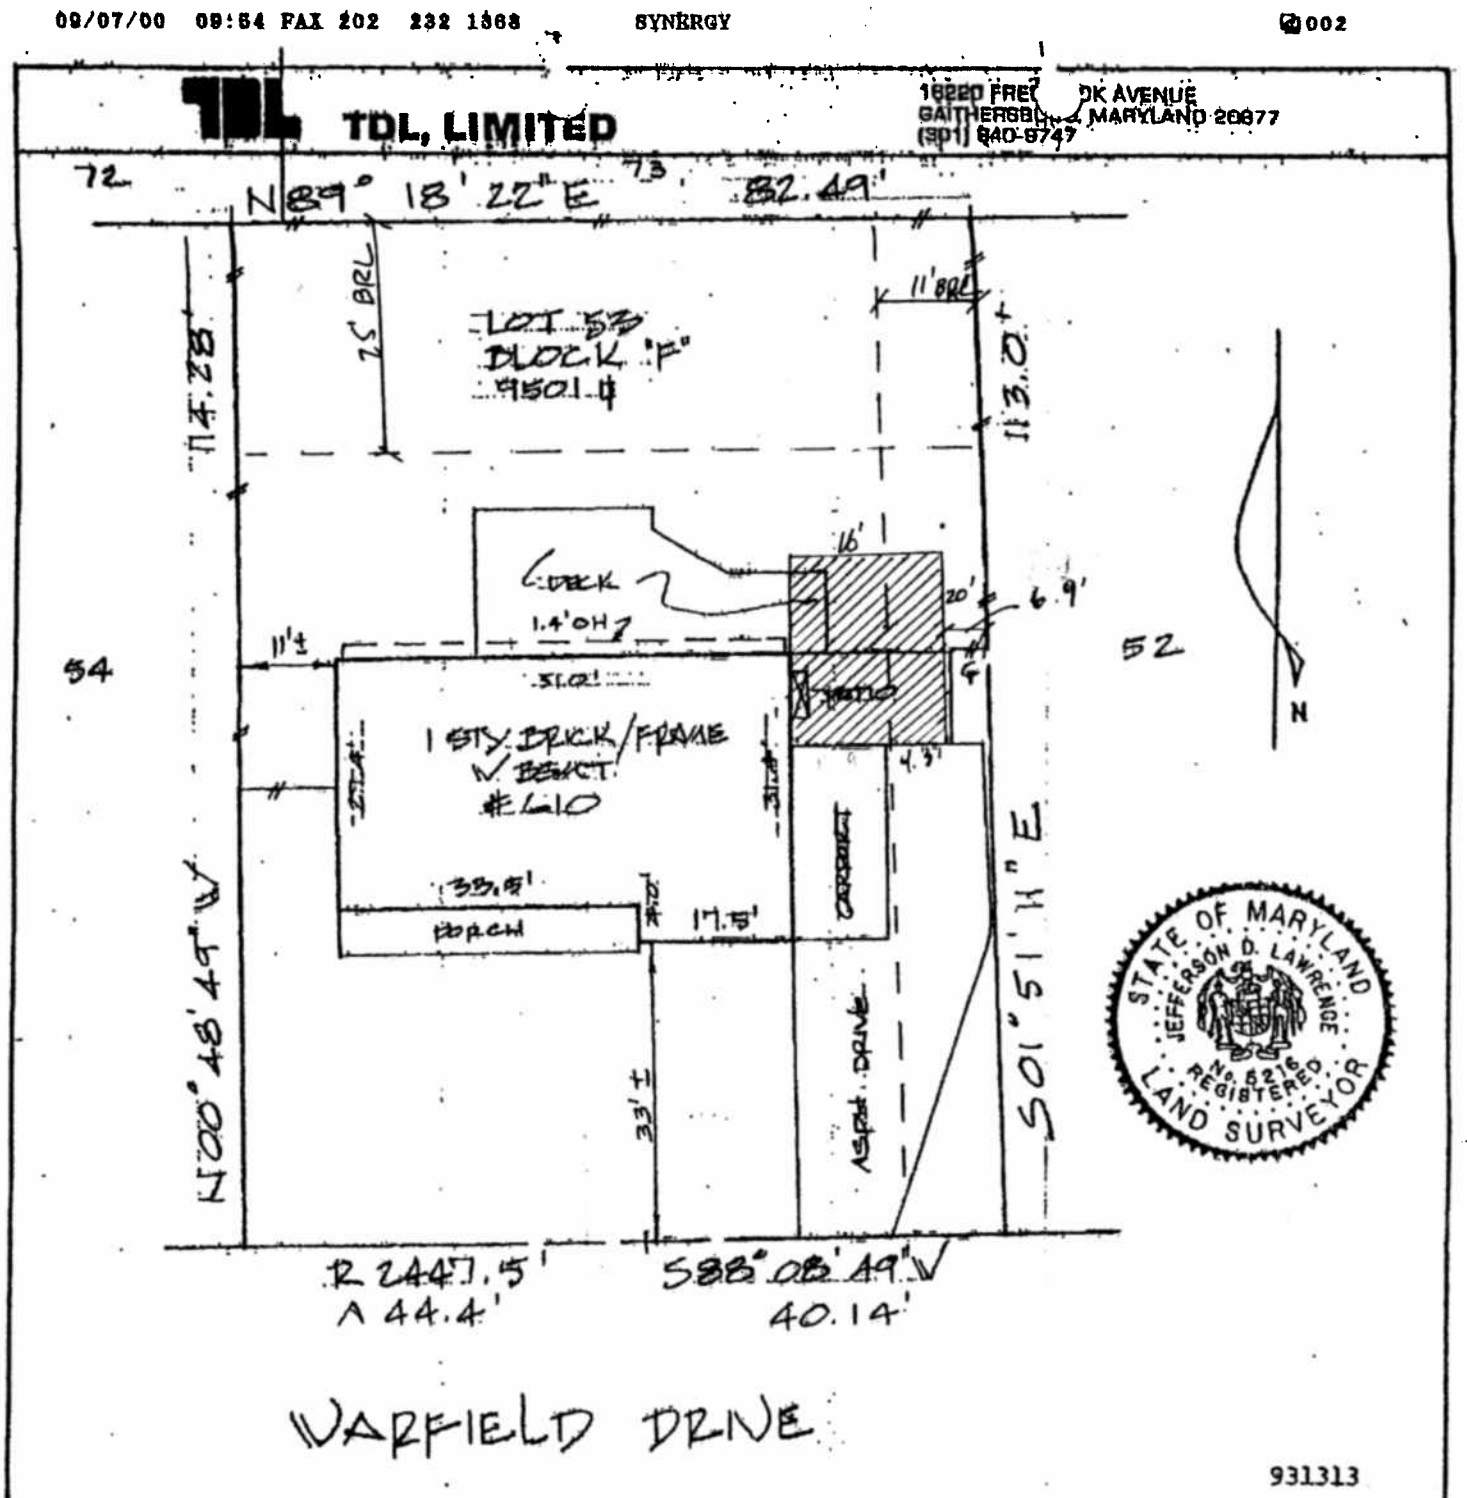


Property shown hereon is not in a flood plain per existing records unless otherwise noted.

SCALE: 1" = 20'
RECORDED IN:
PLAT BOOK: 75
PLAT: 7355

NOTE: This drawing is not intended to establish property lines nor is the existence of corner markers guaranteed. All information shown hereon taken from the land records of the county in which the property is located. Do not attempt to erect fences from information contained on this drawing.

**HOUSE LOCATION**
LOT 53 BLOCK F
PLAT THREE "A"
WOODLEY GARDENS
MONTGOMERY COUNTY, MD

I hereby certify that to the best of my knowledge and belief, the position of all the existing improvements on the above described property has been established by accepted field practices.

May 21, 1993

Jefferson D. Lawrence
JEFFERSON D. LAWRENCE,
PROFESSIONAL LAND SURVEYOR #6218

| | | | |
|---|---|---|---|
| | MALLARD RESIDENCE<br>610 Warfield Dr<br>Rockville MD 20850 | | **CHESAPEAKE**<br>**KITCHEN DESIGN**<br>**4622 WISCONSIN AVE, NW #201**<br>**WASHINGTON, DC 20016**<br>**(202) 244-3590** |