MATCH LINE – SEE SHEET XX

ADJUST VALVE CAP

REPLACE DRIVE APRONS

RE-BAR NO CAP FOUND

RELOCATE WATER METER

3 – GOLDEN RAIN TREES PLANTED 35'–45' O.C.

1/2" OPEN PIPE FOUND

REMOVE EXISTING TREES (TREES 27 & 29)

TRAVERSE #906
N 515350.1979
E 1277513.7507
ELEV.=373.02
RE-BAR & CAP

RELOCATE WATER METER

ADJUST VALVE CAP

REPLACE DRIVE APRONS

1" PIPE FOUND

SEWER CLEANOUT

1/2" OPEN PIPE FOUND

3 – GOLDEN RAIN TREES PLANTED 35'–45' O.C.

15MPH SPEED SIGN

ADJUST VALVE CAP

REMOVE EXISTING TREES (TREES 30 & 31)

1/2" OPEN PIPE FOUND

REPLACE DRIVE APRONS

RELOCATE WATER METER

ADJUST VALVE CAP

2 – GOLDEN RAIN TREES PLANTED 35'–45' O.C.

REMOVE EXISTING TREE (TREE # 32)

TRAVERSE #907
N 515119.2891
E 1277552.4492
ELEV.=371.62
RE-BAR & CAP

DEAN DRIVE

OUTLOT

SCALE: 1"=30'

MARYLAND STATE PLANE DATUM NAD 83/91

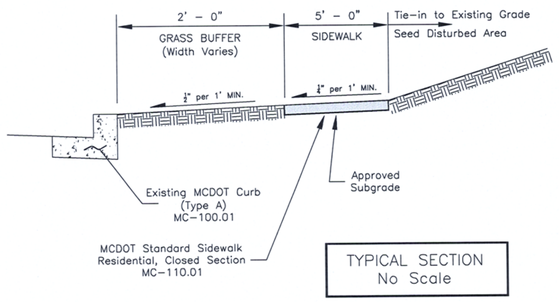

TYPICAL SECTION
No Scale

DESIGNED	APPROVED DATE	GRAD.	DEPARTMENT OF PUBLIC WORKS CITY OF ROCKVILLE MARYLAND AT VINSON ROCKVILLE, MARYLAND	DATE PROJECT STARTED	AS BUILT COMPLETED DATE	CONCEPT 2 2' BUFFER/0' BUFFER AT LOT 17 4' SIDEWALK	NO.	REVISIONS	APP'D	DATE
DRAFTED		PAV.		DATE PROJECT COMPLETED			DATE	SCALE	DRAWING	FILE
CHECKED	DIRECTOR OF PUBLIC WORKS	SD		DATE ACCEPTED BY CITY	CHIEF INSPECTOR		JOB NO.	1:20	NO.	
		W & S		DATE TRANS. TO FINANCE DEPT.. W/R 9 FORM					OF	
		SWM								
		OTHER								