NOTE: This survey for title purposes only [illegible] to be used for determining property lines. Property [illegible] markers not guaranteed by this survey.

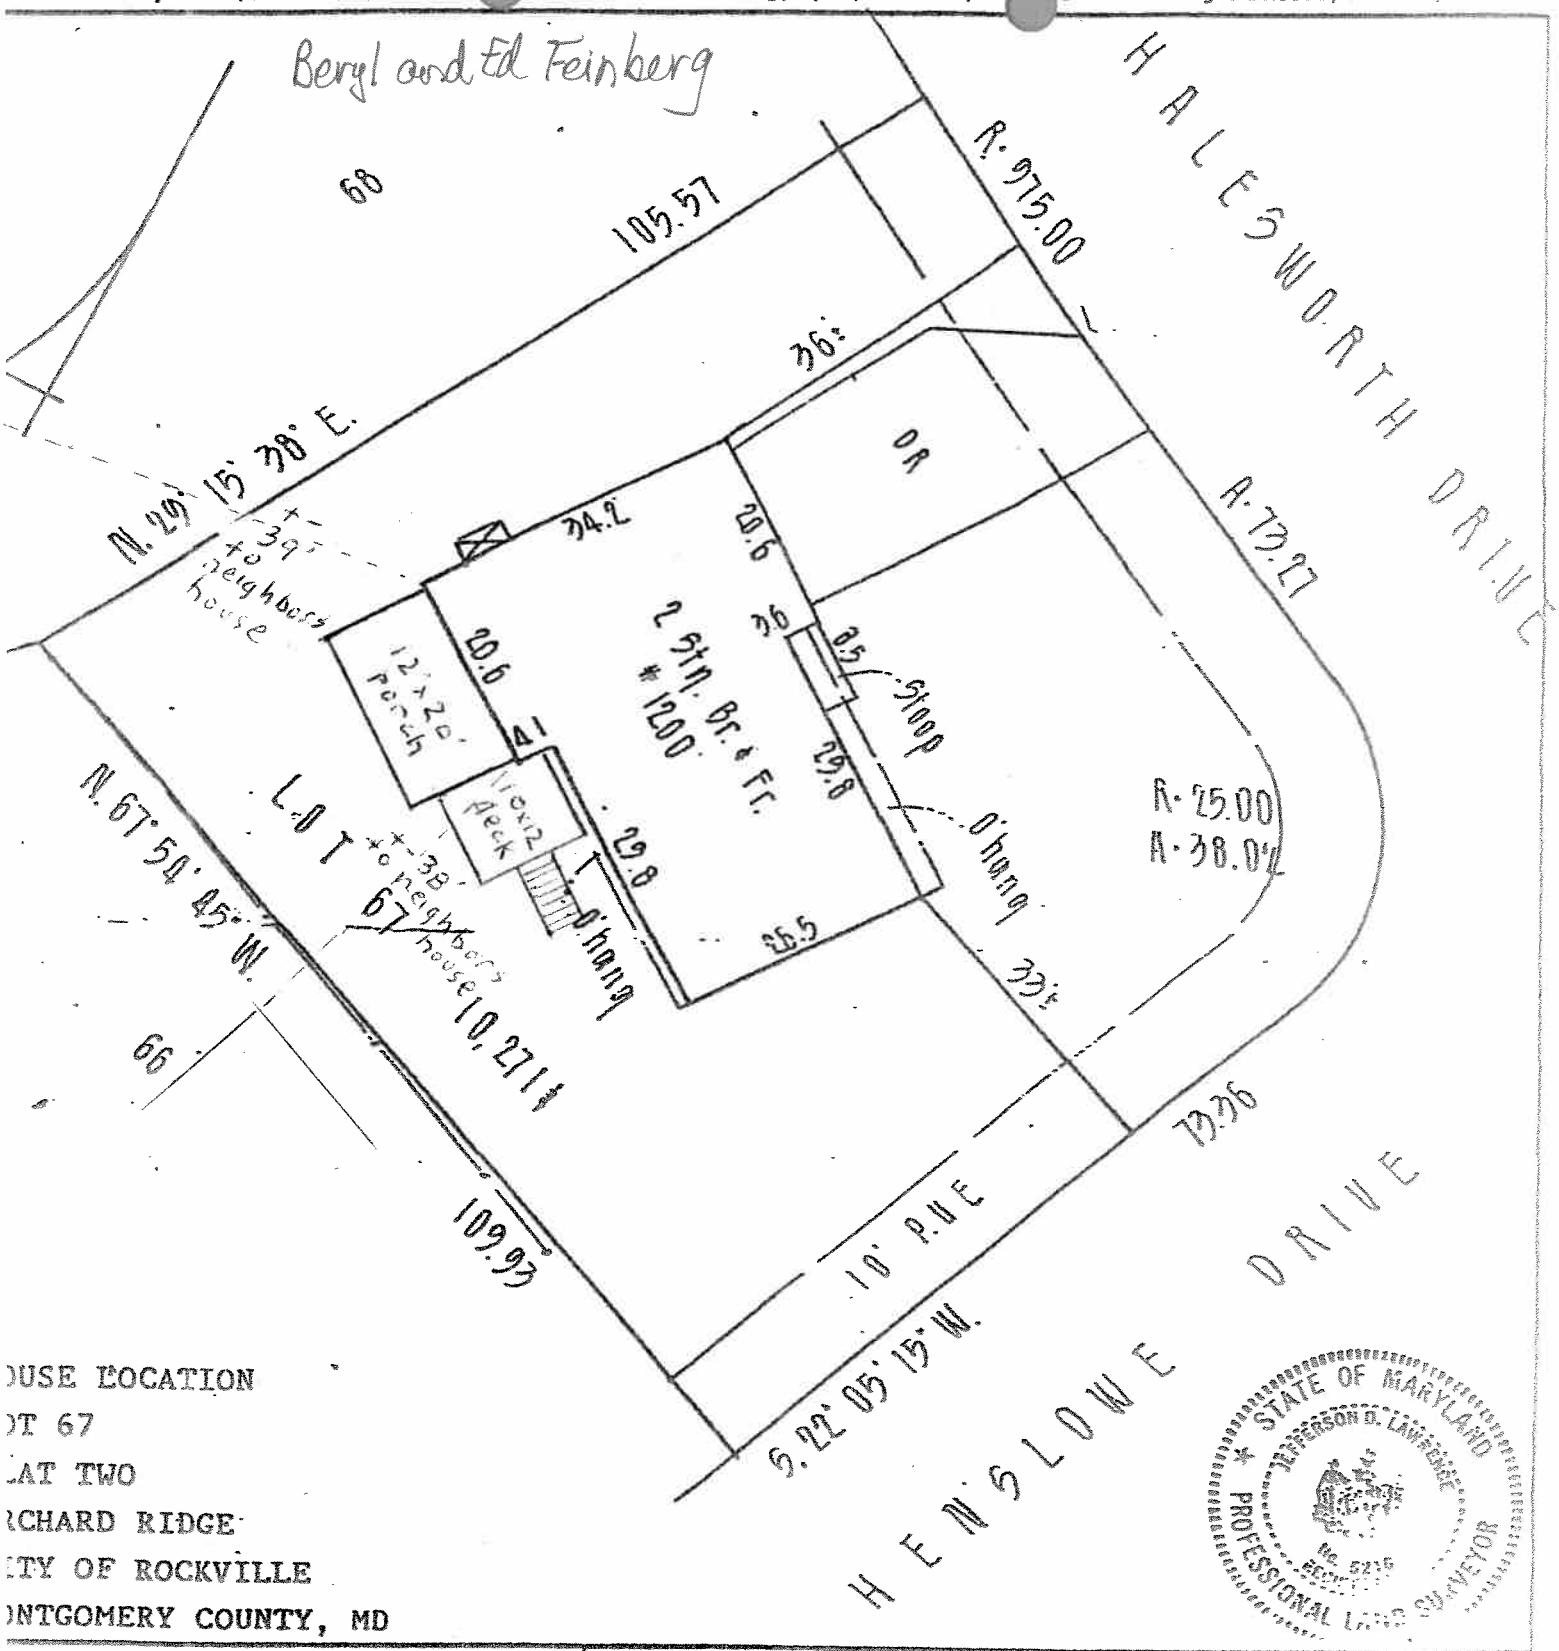

HOUSE LOCATION
LOT 67
PLAT TWO
RICHARD RIDGE
CITY OF ROCKVILLE
MONTGOMERY COUNTY, MD

STATE OF MARYLAND
JEFFERSON D. LAWRENCE
No. 5216
PROFESSIONAL LAND SURVEYOR

SURVEYOR'S CERTIFICATE	REFERENCES	ANDJON ASSOCIATES		
I HEREBY CERTIFY THAT THE POSITION OF THE EXISTING IMPROVEMENTS ON THE ABOVE DESCRIBED PROPERTY HAS BEEN CAREFULLY ESTABLISHED BY ACCEPTED FIELD PRACTICES TO THE BEST OF MY KNOWLEDGE AND BELIEF.	PLAT BK. 109	7 Brookes Avenue Gaithersburg, Maryland 20877 (301) 840-9010		
	PLAT NO. 12704			
JEFFERSON D. LAWRENCE REGISTERED LAND SURVEYOR MARYLAND # 5216	LIBER	DATE OF SURVEYS	SCALE: 1" = 40'	
		WALL CHECK:	DRAWN BY:	
	FOLIO	HSE. LOC.: 3-15-86		
		BOUNDARY:	JOB NO.: 19788	